

TOP OF POLE
+13.0m AGL

PROPOSED WHIP ANTENNA FIXED TO
COLLAR BRACKET AT TOP OF POLE

PROPOSED MODEM FIXED TO
TELEGRAPH POLE

PROPOSED CAT5 CABLE CLIPPED TO POLE

PROPOSED 13m HIGH TELEGRAPH POLE
SUPPORTING WHIP ANTENNA MOUNTED
ON BRACKET AND MODEM BELOW.

PROPOSED CAT5 CABLE ENCLOSED IN
STEEL COVER UP TO 5m AGL.


PROPOSED EQUIPMENT CABINET
FIXED TO PLINTH. OVERALL
DIMENSIONS 660W x 305D x 1130H.

NIGHTINGALES

U/S OF ANTENNA LEVEL +12.9m AGL

GROUND LEVEL
+0.0m AGL

PROPOSED SITE ELEVATION - NORTH

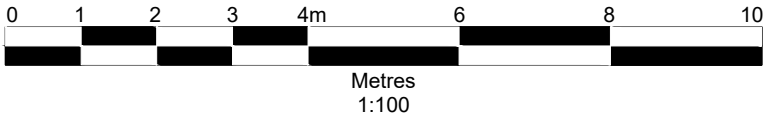

Notes

1. Reproduced from the Ordnance Survey
Map with the permission of the Controller of
His Majesty's Stationary Office, Crown
Copyright and Database Rights 2025
Ordnance Survey AC0000808122/100004910.

Rev	subject	date



Darwen Resource Recovery Park, Lower Eccleshill Road, Darwen, BB3 0RP
Tel: (01254) 819700, Fax: (01254) 819749, Email: richard.blisset@suez.com

Site Haglands Lane, West Chiltonton, Pulborough RH20 2QR	
Title 003 Site Elevation Plan	
Scale 1:100@A3	
Date June 2026	
Drawing Ref SW142-03	Drawn by JA
	Checked by CP