



GREENHURST LANE

NORTHLANDS LANE

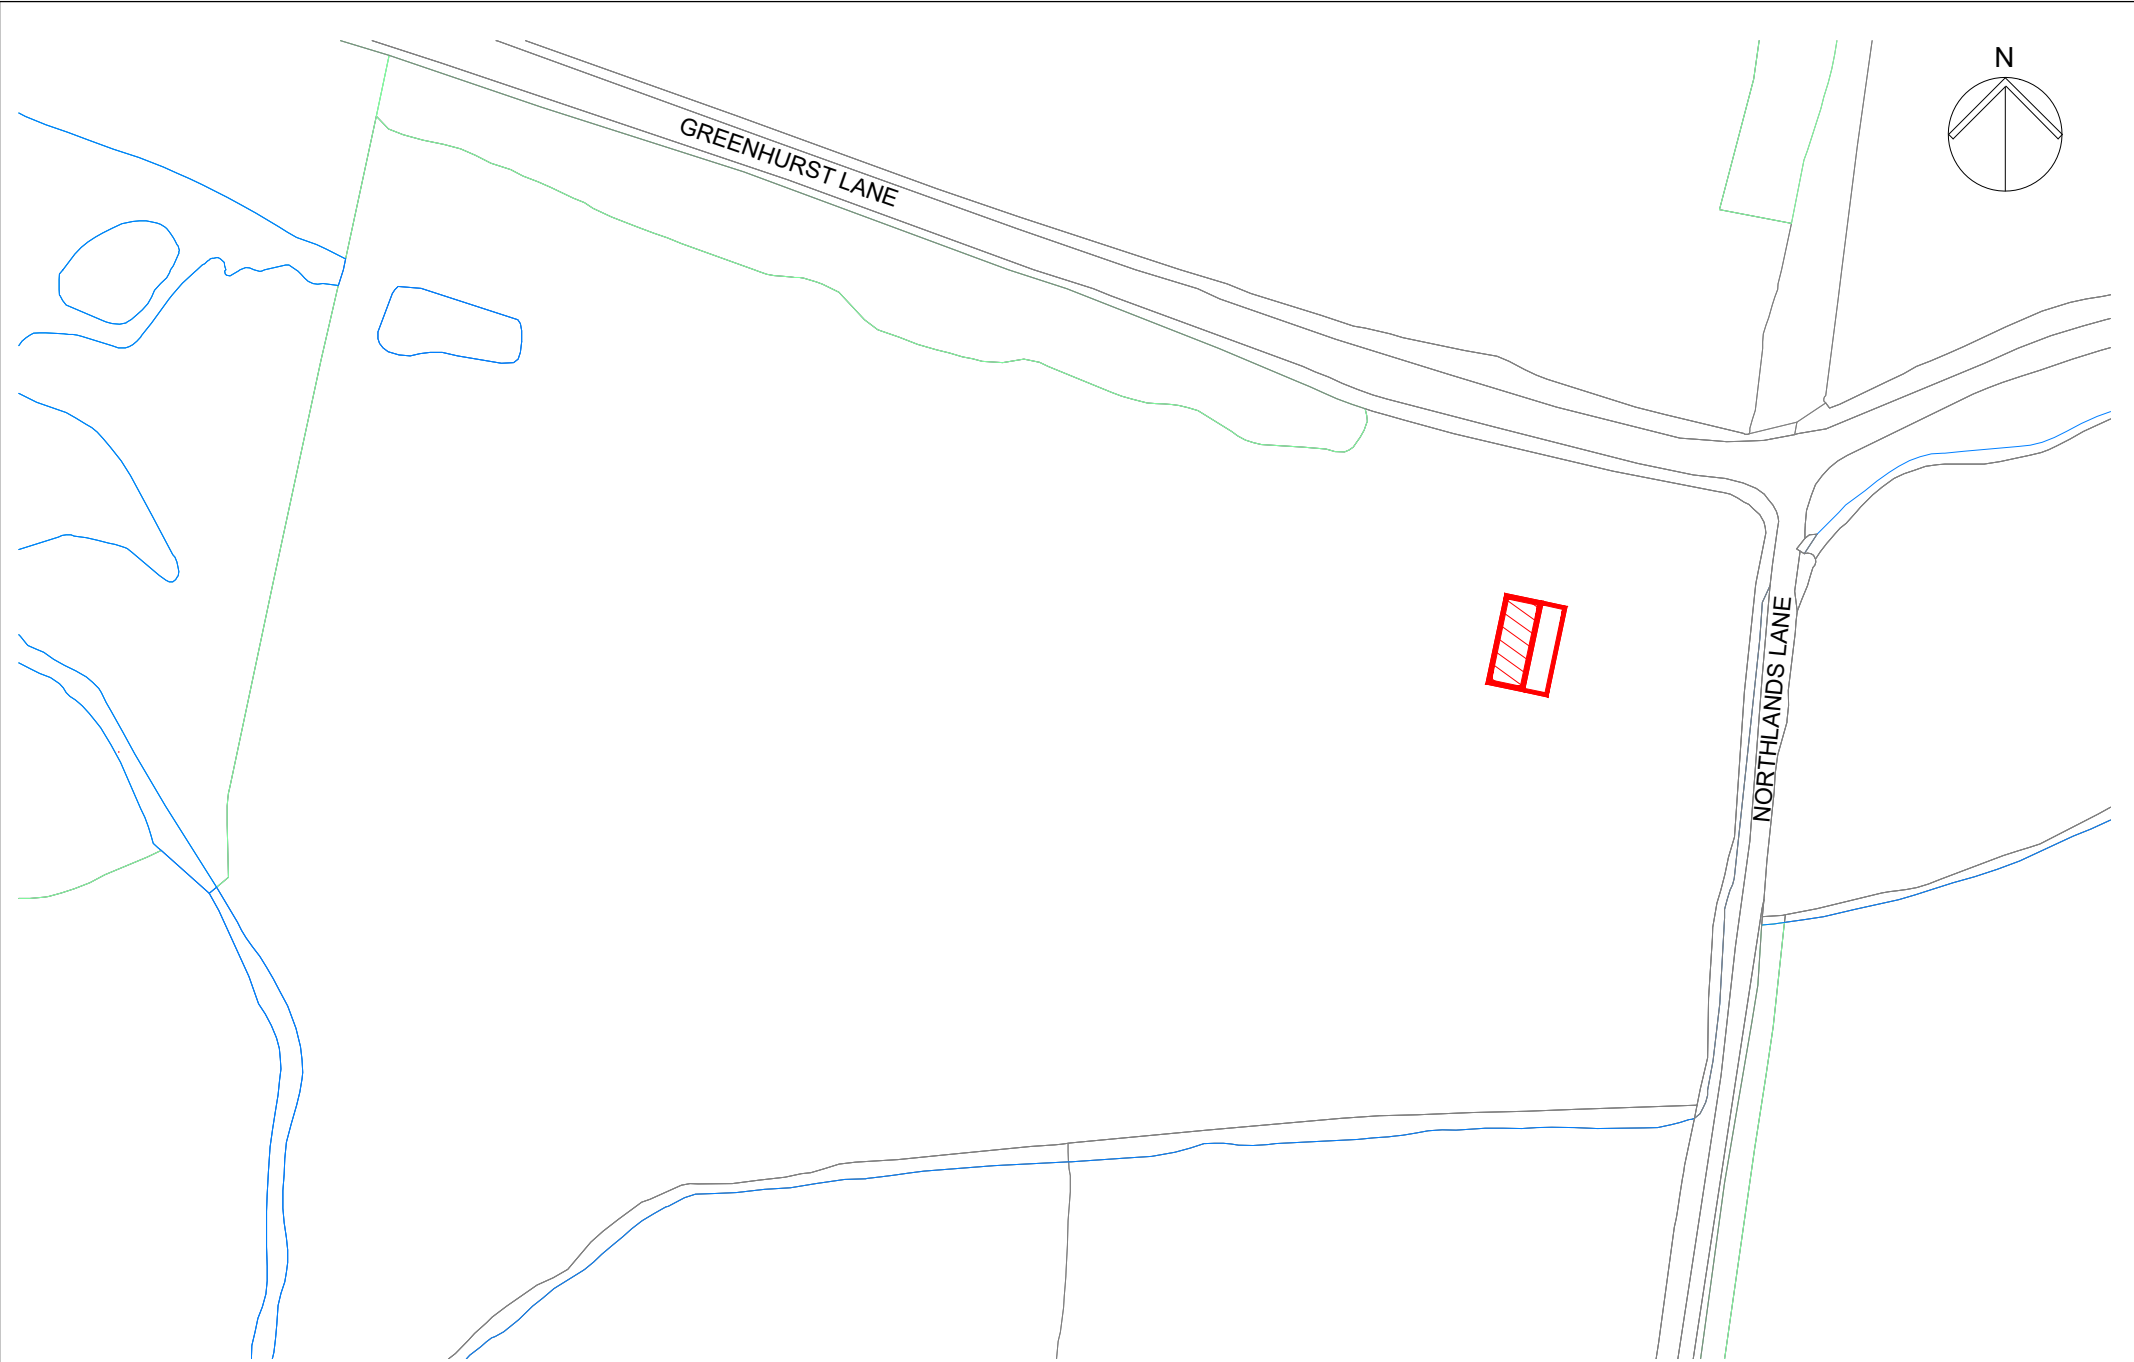

SCALE 1:1250m

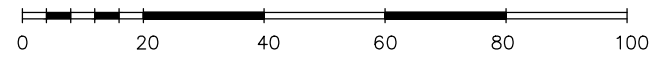

© Ordnance Survey AC0000808122

job	Land at Northlands Lane Storrington, Pulborough RH20 3EZ	scale(s)	1:50 ☐	1:100 ☐	1:200 ☐	1:500 ☐	1:1250 ☒	job no.	dwg no.	Loc
dwg	LOCATION PLAN							drawing size	date	rev
								A4	26 Aug 2026	A