


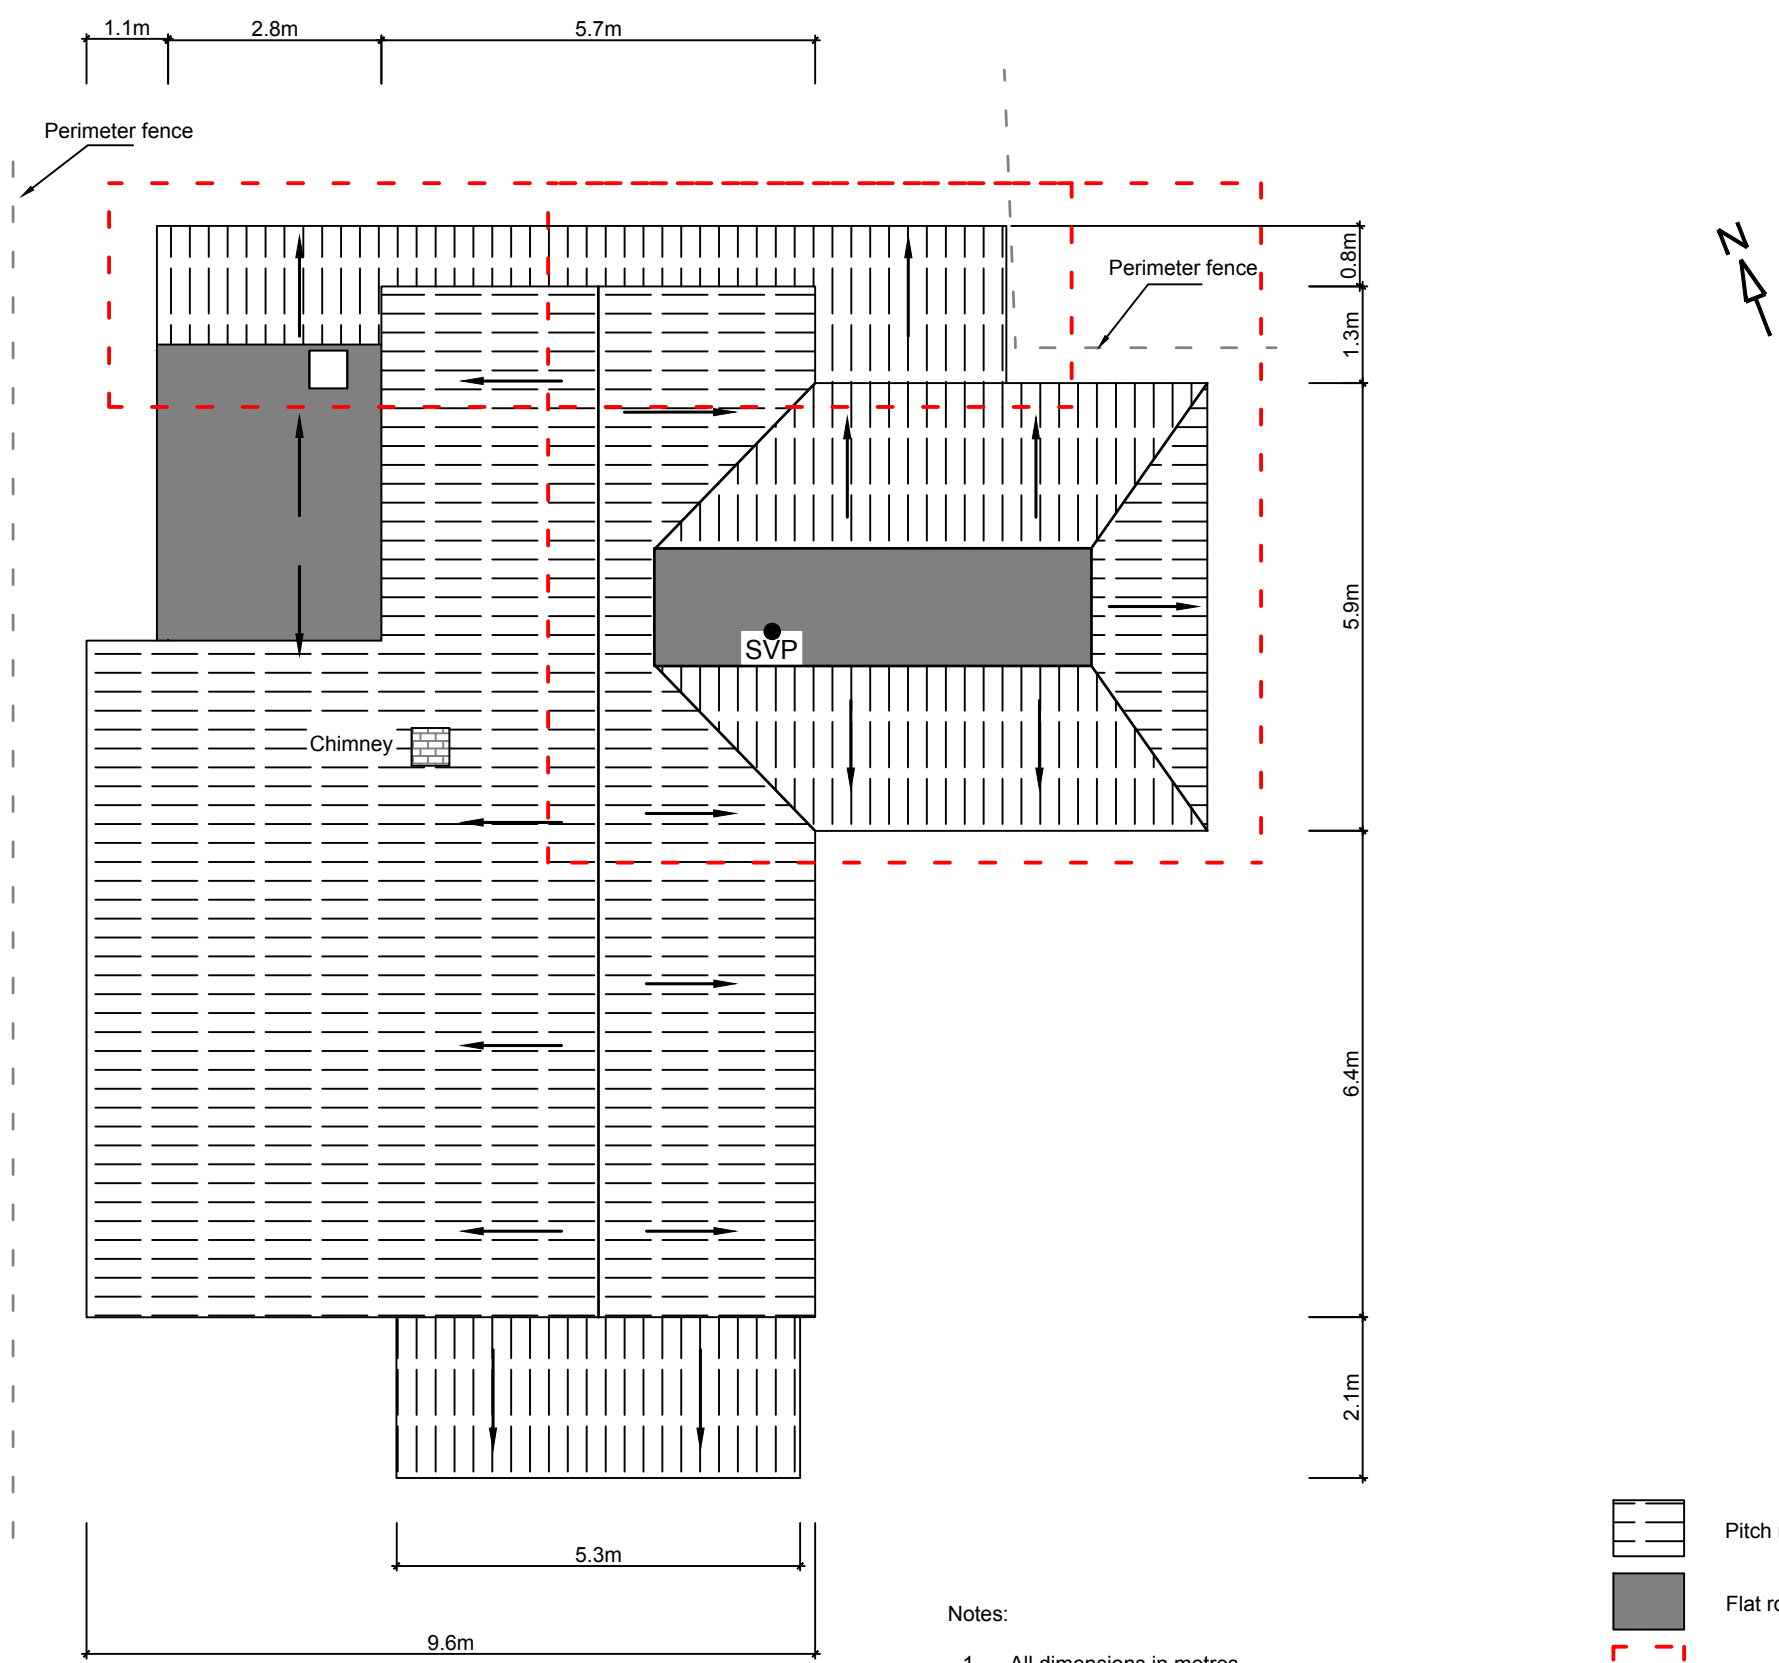

Notes:

1. All dimensions in metres.
2. Arrows denotes direction of fall.
3. Area of proposed extension denotes the following works:
 - a) New first floor extension over existing games room/ garage.
 - b) New ground floor pitch roof.

