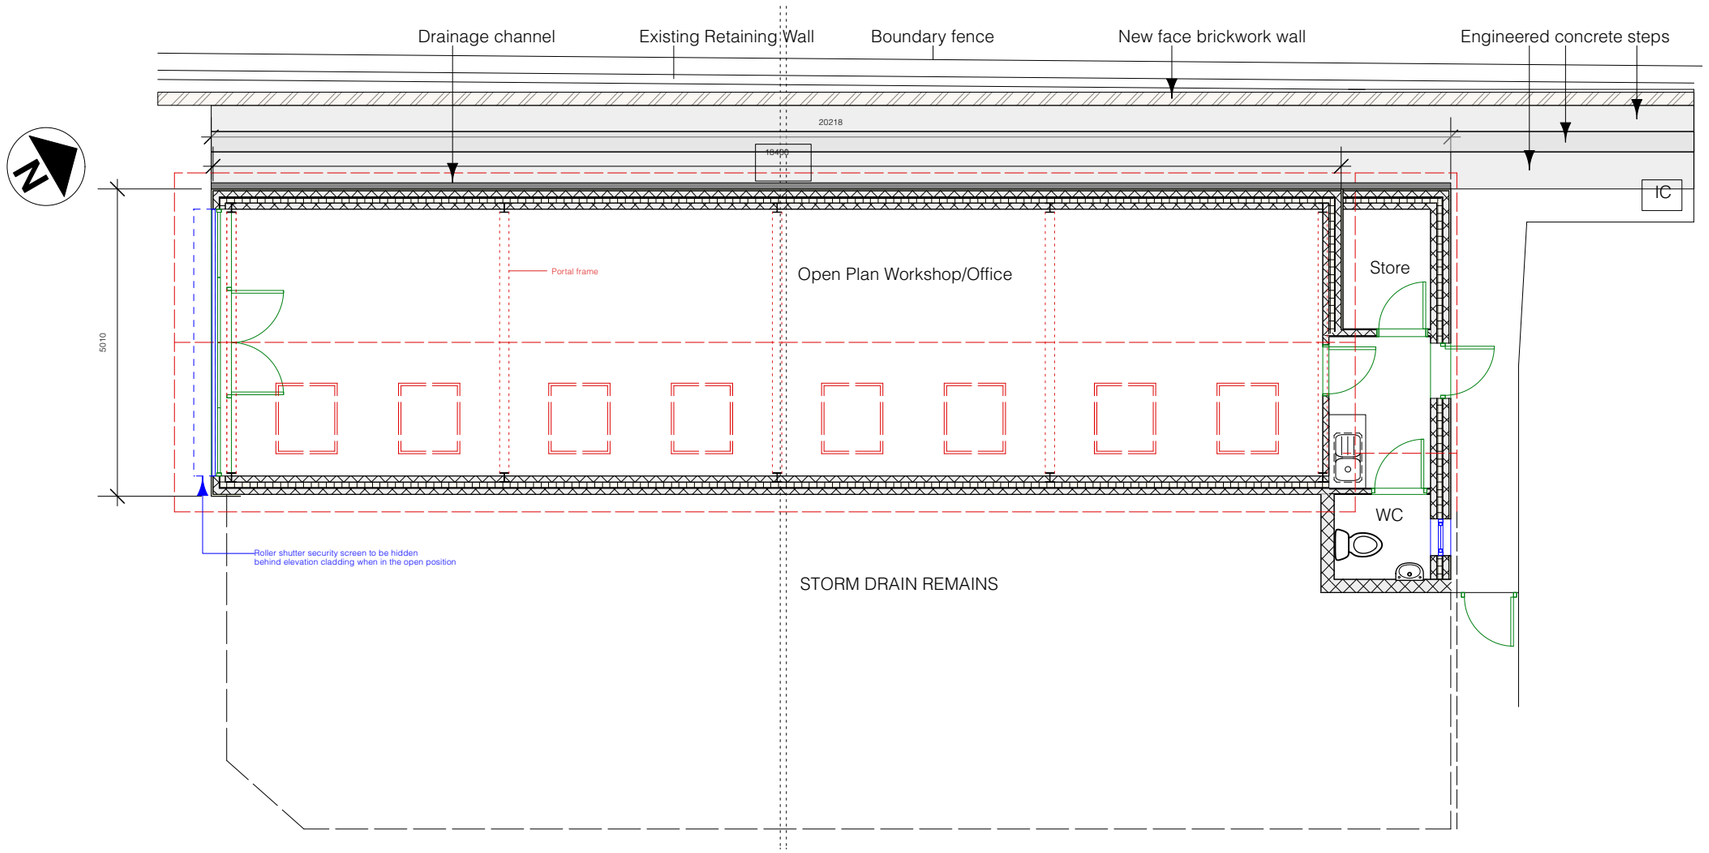


FOOT PRINT OF MASONRY BLOCKWORK REMAINS IDENTICAL TO THE ORIGINAL BUILDING
WALL CLADDING ADDITION WILL INCREASE THIS DIMENSION BY APPROX 75MM ABOVE DPC

PROPOSED FLOOR PLAN

0 1.0 2.0 3.0 4.0 5.0 M

Sheet No. D 0723/661/04

Scales:
1:100

Notes:

Project Name:
Replacement Workshop
Office Building

Date: 14/07/2023

Client:
Coughtrey

Site Address:
Stane Street Nursery
Stane Street
Pulborough
RH20 1BQ

PB PROPERTIES
the design to build on

Paul Maggs MCIAT

Hazelwood, Harbolets Road,
West Chltington RH20 2LG

Tel: 01798 813298

paul@pbproperties.co.uk
www.pbproperties.co.uk

Drawings produced using Vectorworks CAD. Only written dimensions to be respected. Copyright protected to PB Properties

CIAT
CHARTERED PRACTICE