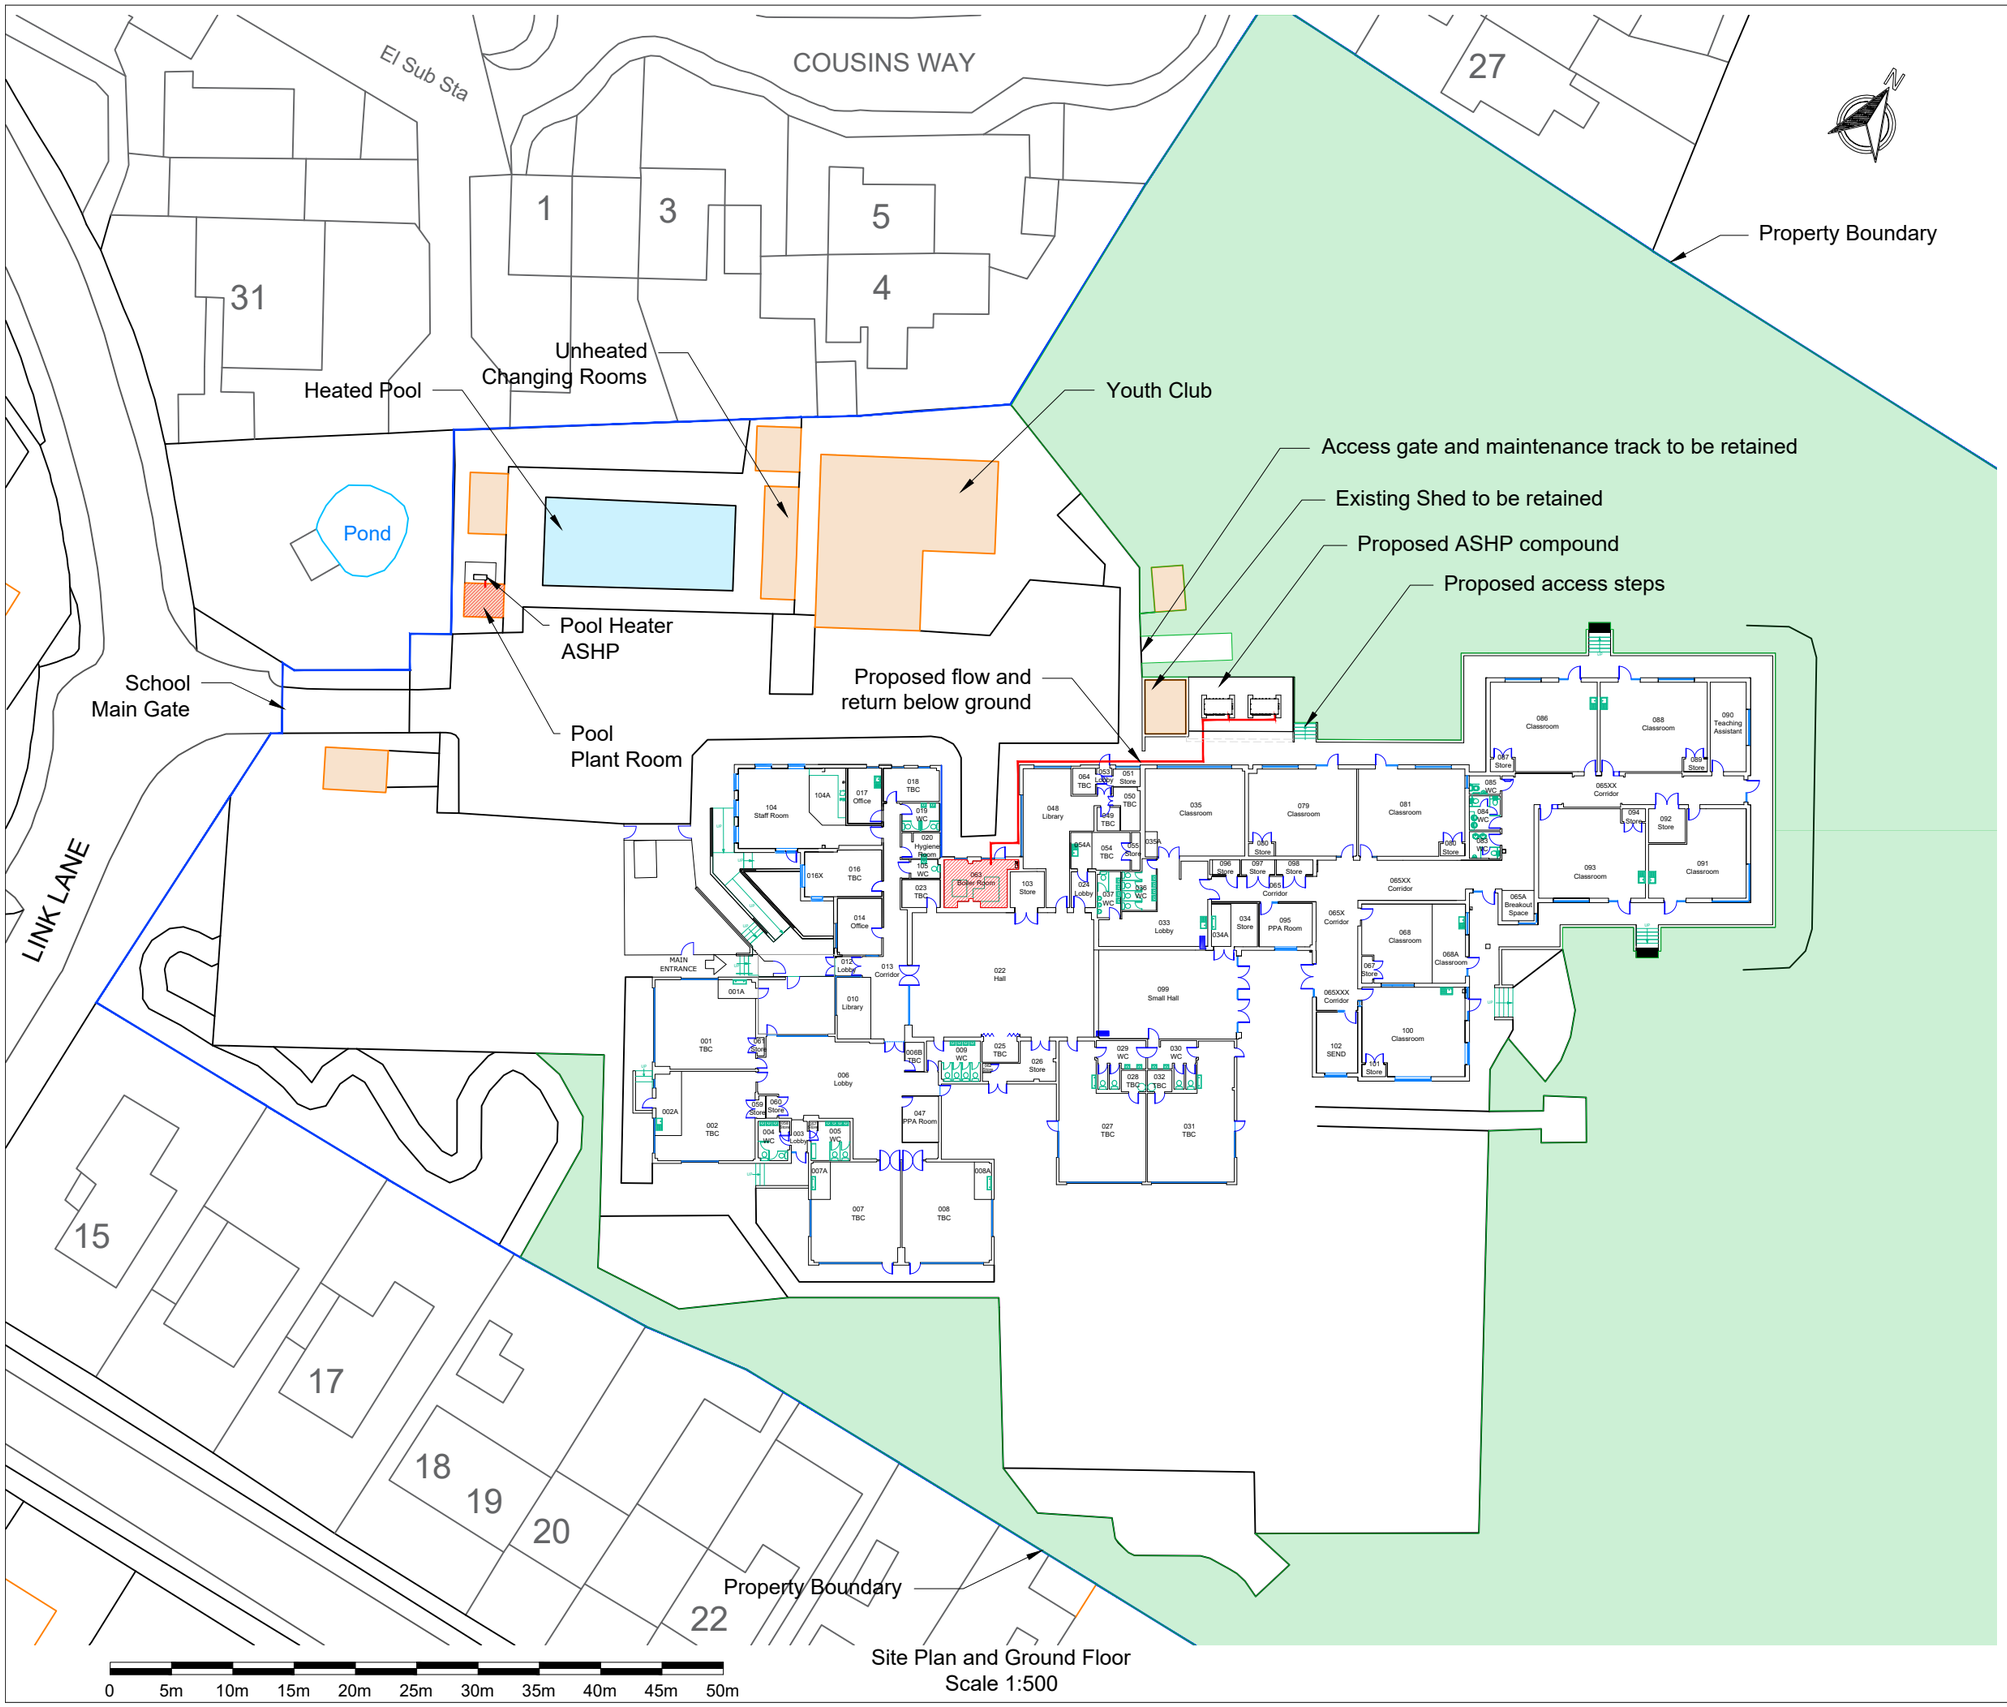

Site Plan and Ground Floor
Scale 1:500

Notes:

Main Building ASHP

1. Existing shed, access gates, and maintenance track to be retained.
2. New mesh security fence to enclose ASHP compound.
3. 2No. 64kW Viessmann Vitocal 200-A Pro ASHP units, or similar approved, to sit on proposed concrete base.
4. Free draining gravel to be placed between proposed ASHP concrete base and proposed security fence
5. Access steps to suit existing steps in the vicinity proposed adjacent to the ASHP compound.

Pool Heater ASHP

6. Existing shed to be retained
7. 1No. 25kW Astral Pool Heater Pro Elyo Touch ASHP unit to be installed on free draining gravel.
8. Mesh security fence to surround the unit to suit existing.

CLIENT: DIOCESE OF CHICHESTER — TO KNOW · LOVE · FOLLOW JESUS	CONSULTANT: reenergise — ReEnergise Project Limited
PROJECT: Diocese of Chichester PSDS Project St Mary's CofE Primary School	
TITLE: Site Plan - Proposed	
DRAWING NUMBER: 24-1161-03/DWG-003	SCALE: 1:500 @A3
STATUS: INFORMATION	REVISION: B