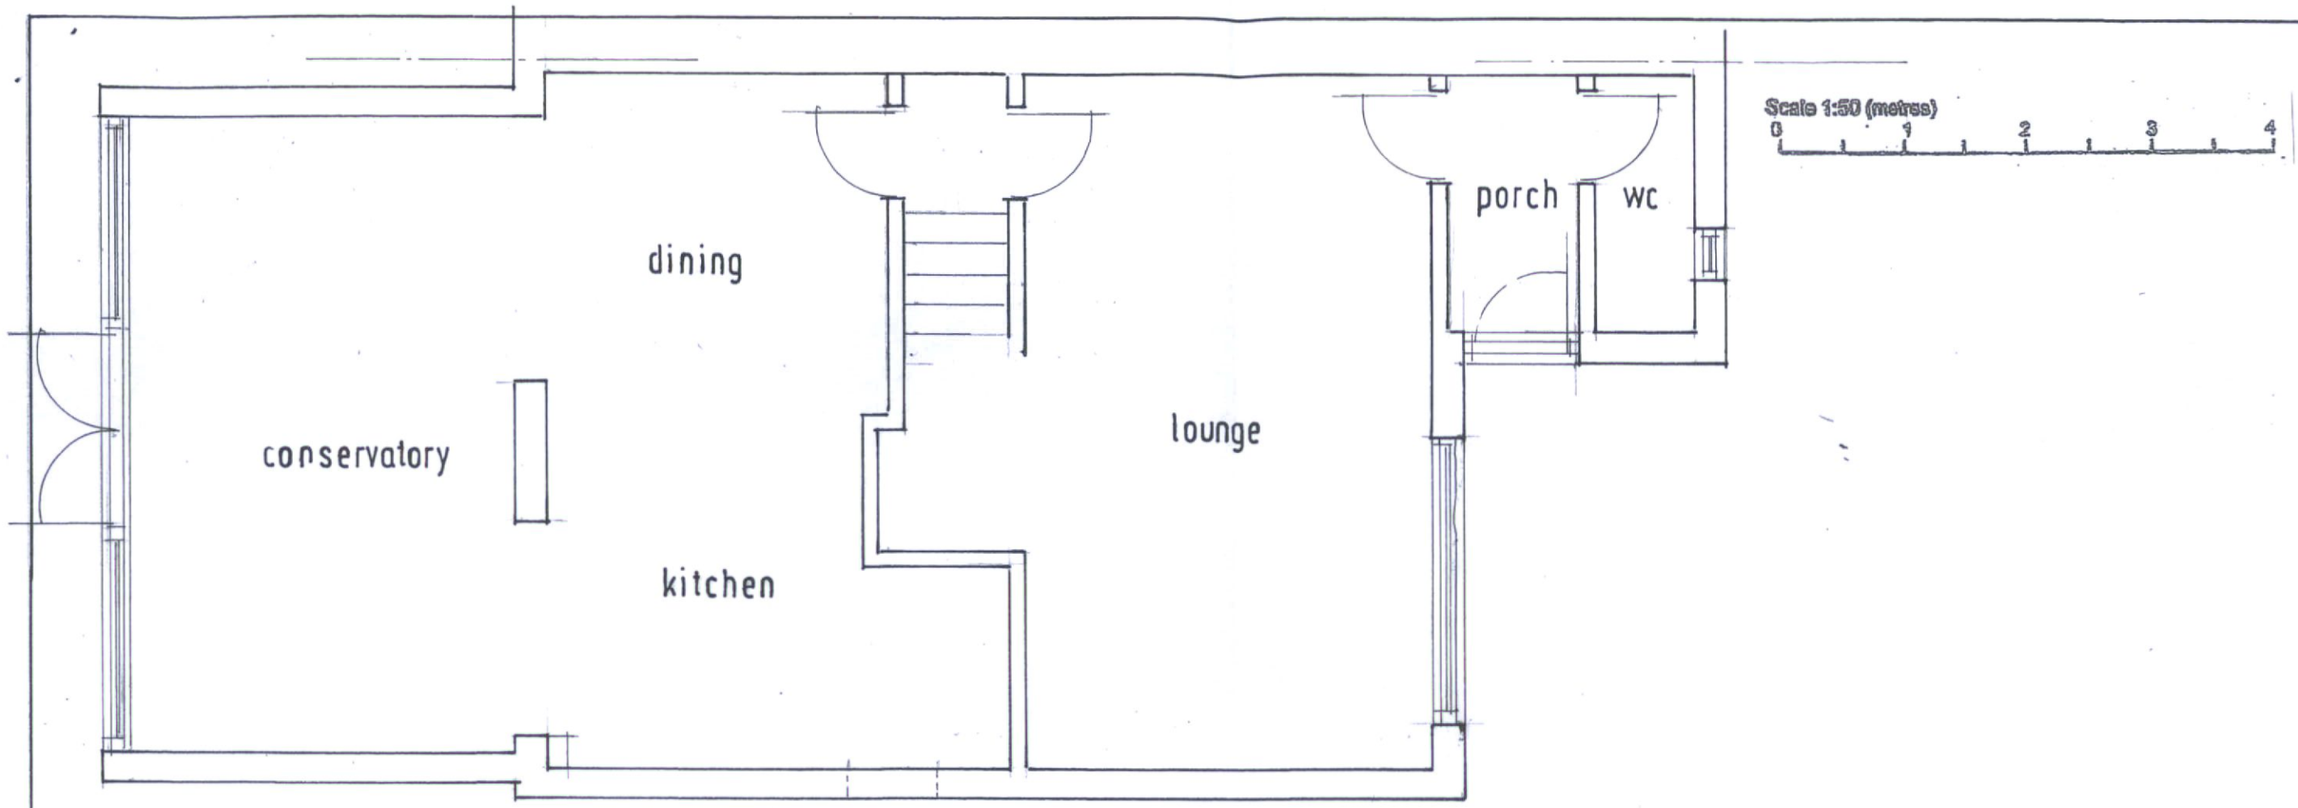

GROUND FLOOR PLAN.

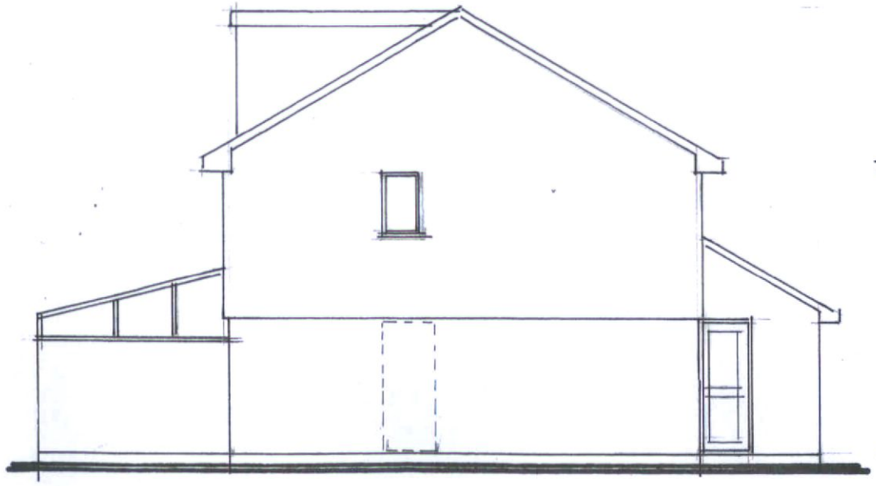

WEST.



NORTH.

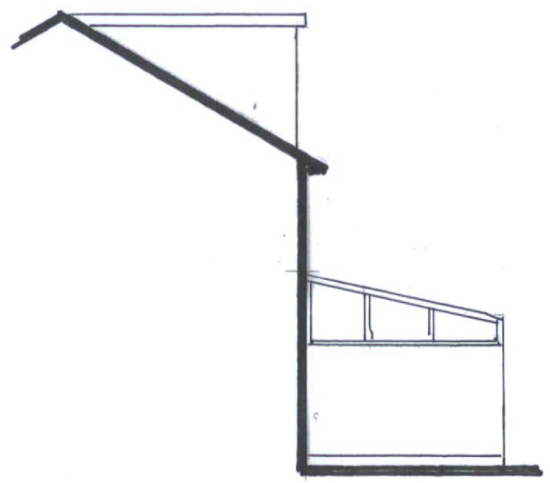

EAST.

Scale 1:100 (metres)
0 1 2 3 4 5 6 7 8

MR. & MRS. R. SEARLES, 43, PARSONAGE ROAD, HENFIELD.	**EXTENSION – EXISTING PLAN & ELEVATIONS.**	**ALAN RYRIE.** Telephone; **01293 452692.**	**RS 01.**