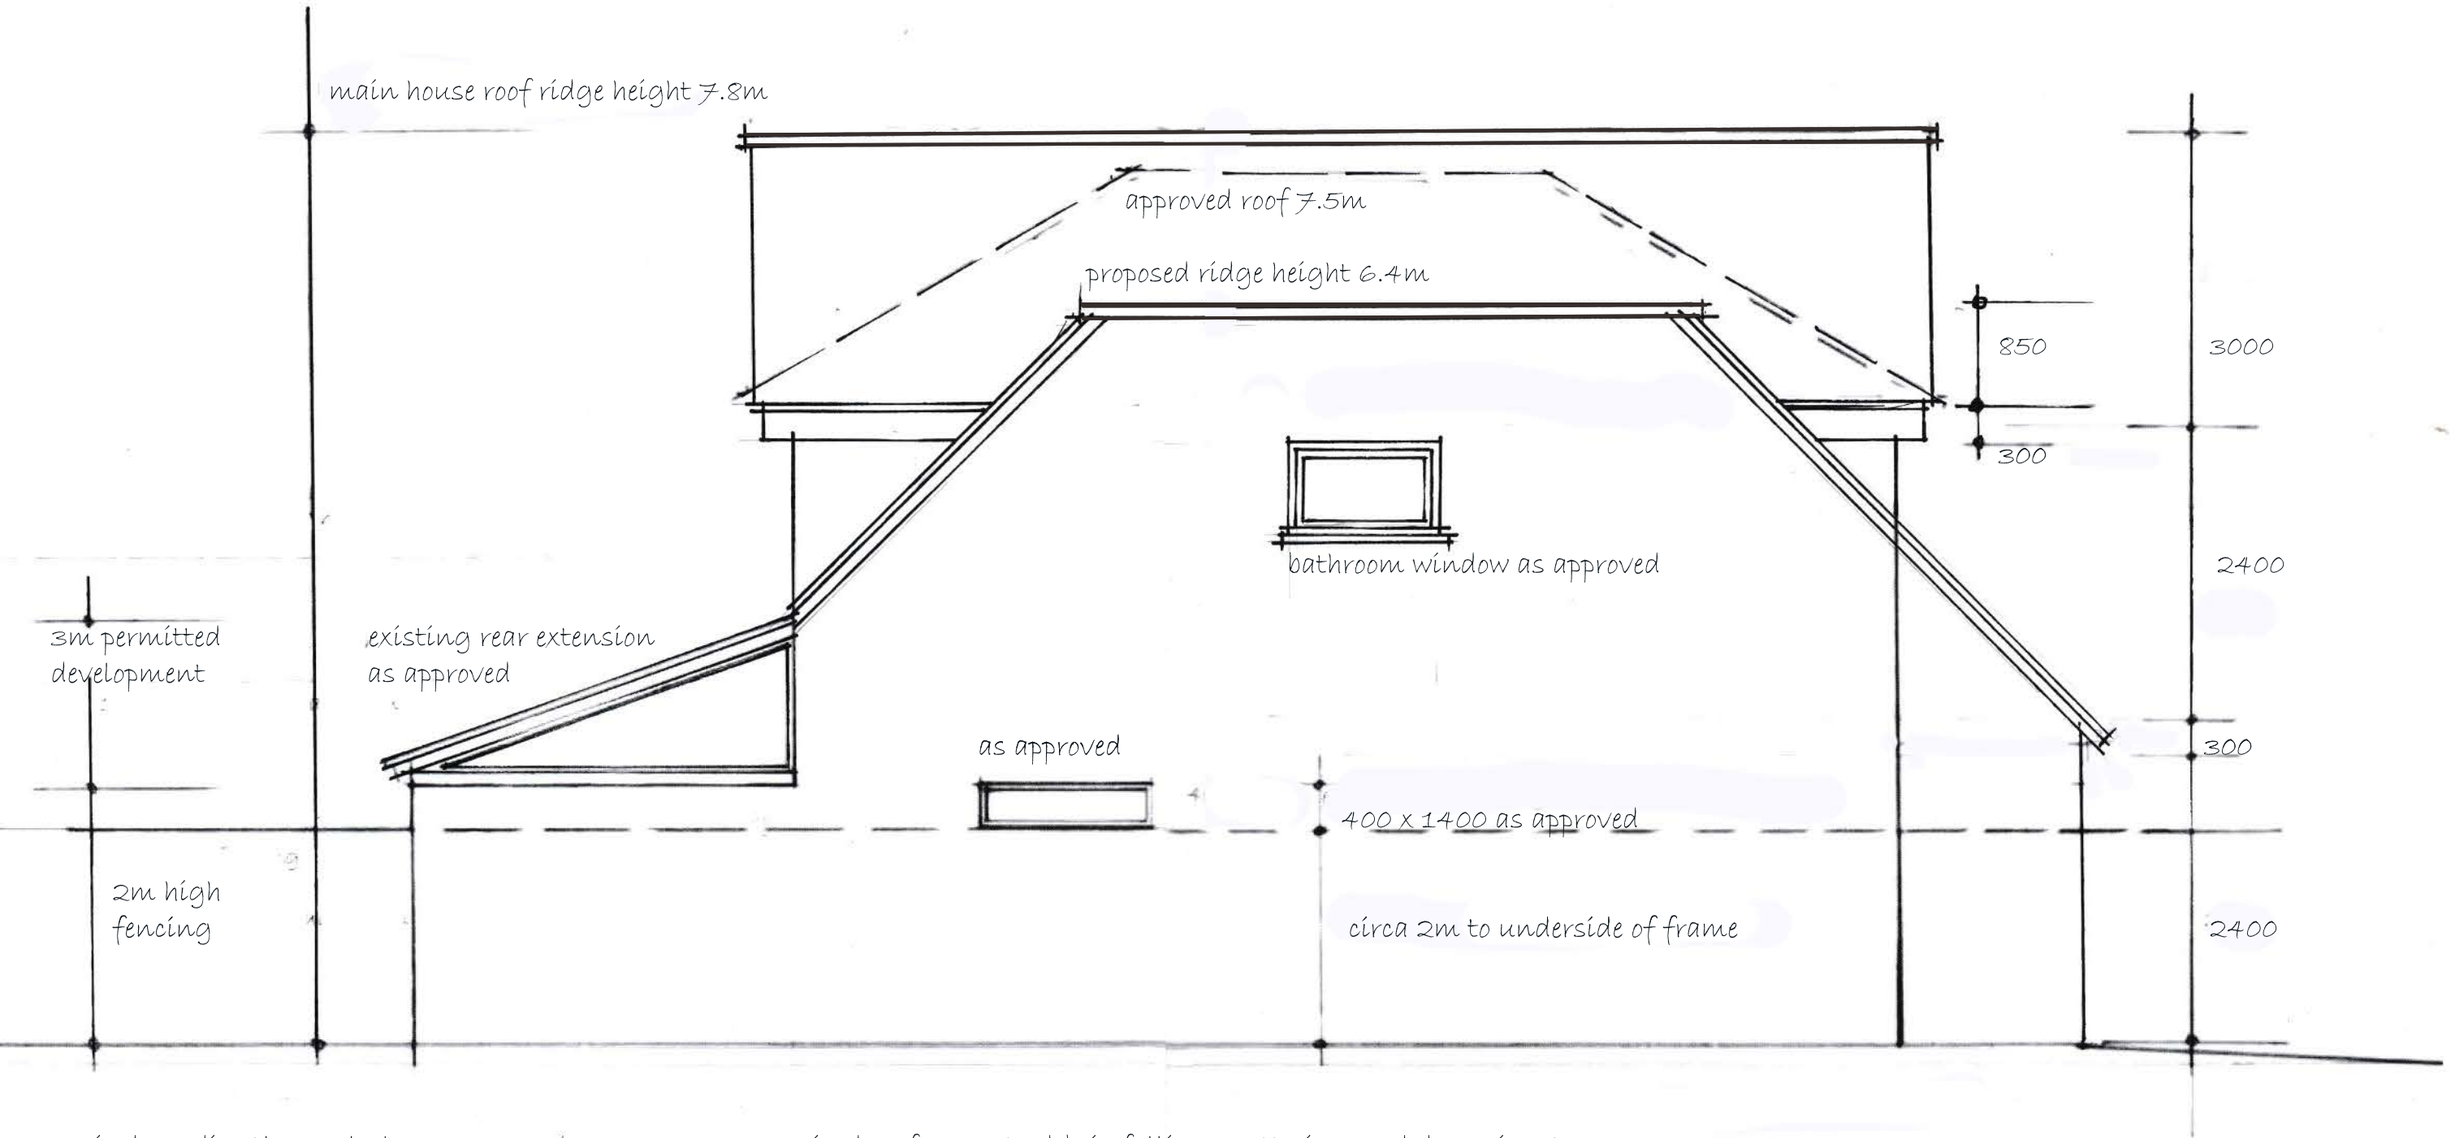


no windows directly overlook no 17

revised roof prevents debris falling, guttering and downpipes to no 17

scale 1:50 at A3

19 HOLLY CLOSE WEST CHILTINGTON RH20 2JR PROPOSED REVISED SOUTH EAST FLANK ELEVATION 2018 / 10 NOW 2025 / 10 REV 1