wps planning
planning - design

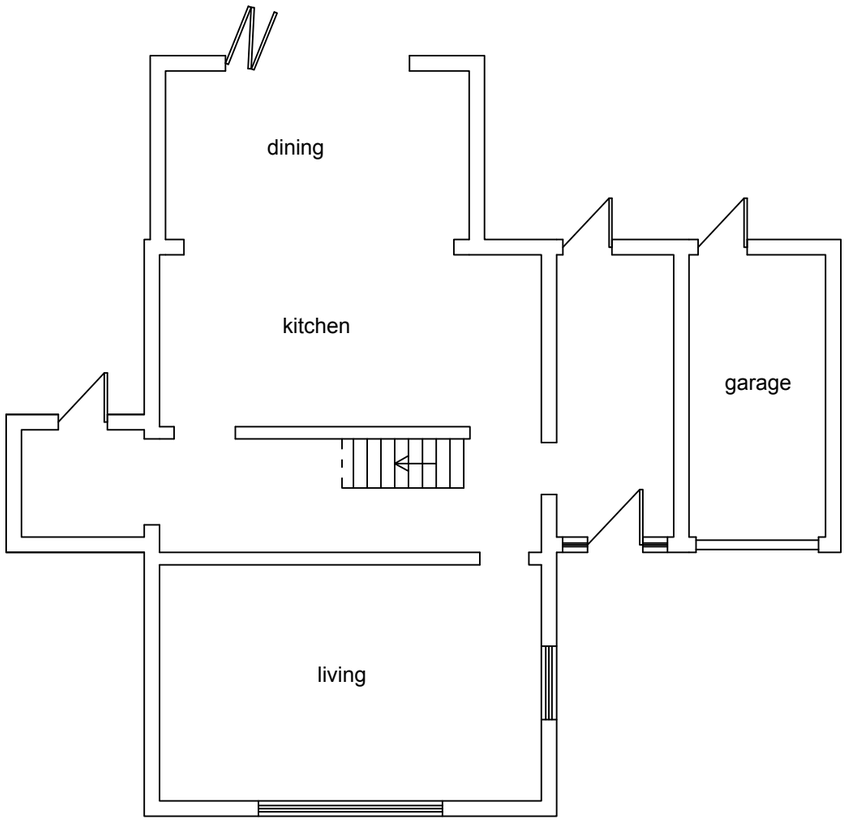

ground floor

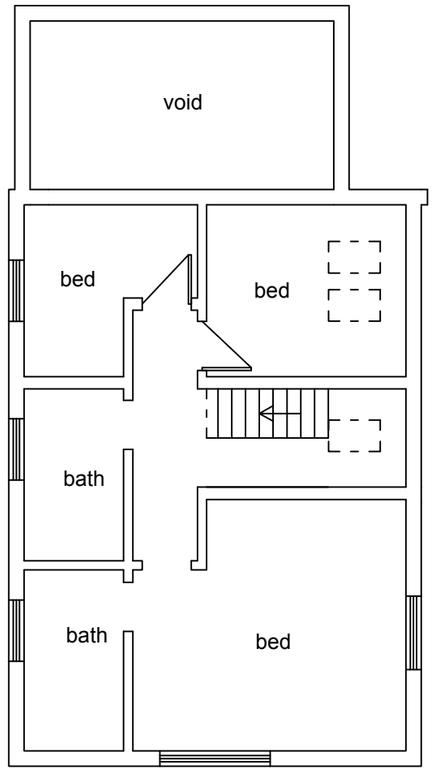

first floor

0 _____ 5

roof extension - 11 bridge road, rudgwick - floor plans - drawing no. 161/2024/4 - scale 1:100 @a3