
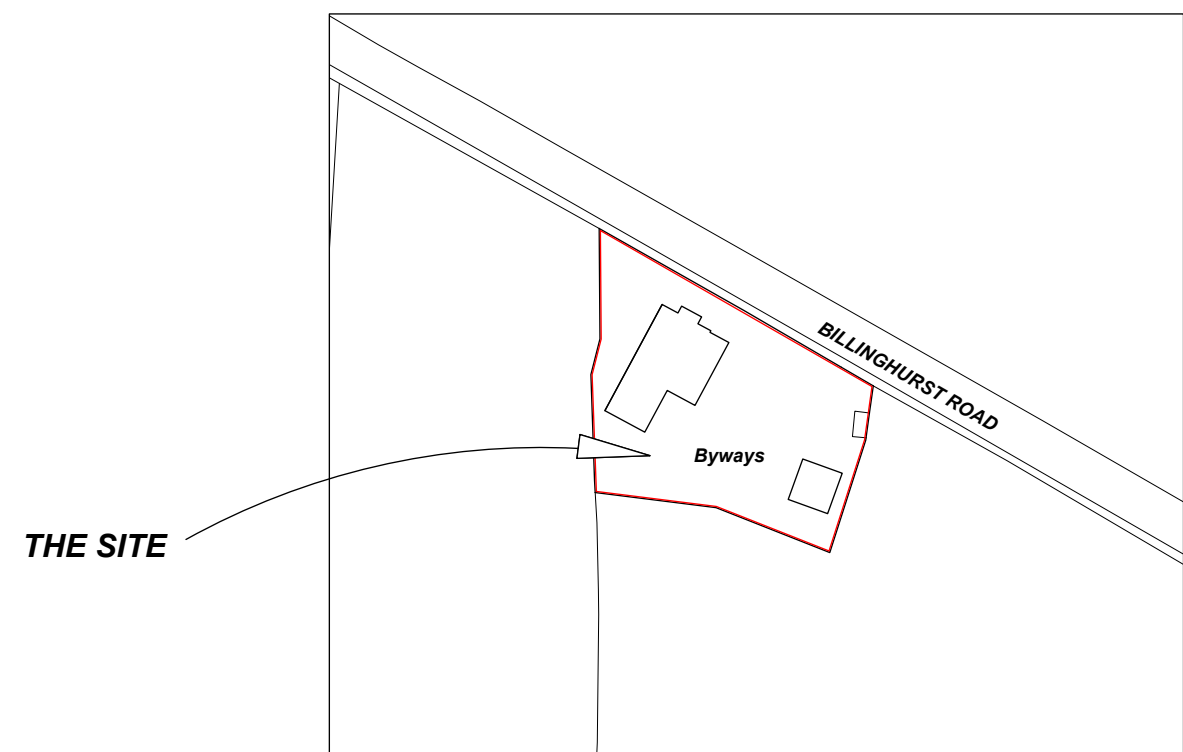


SCALE VERIFICATION BAR 1:500 @ A3

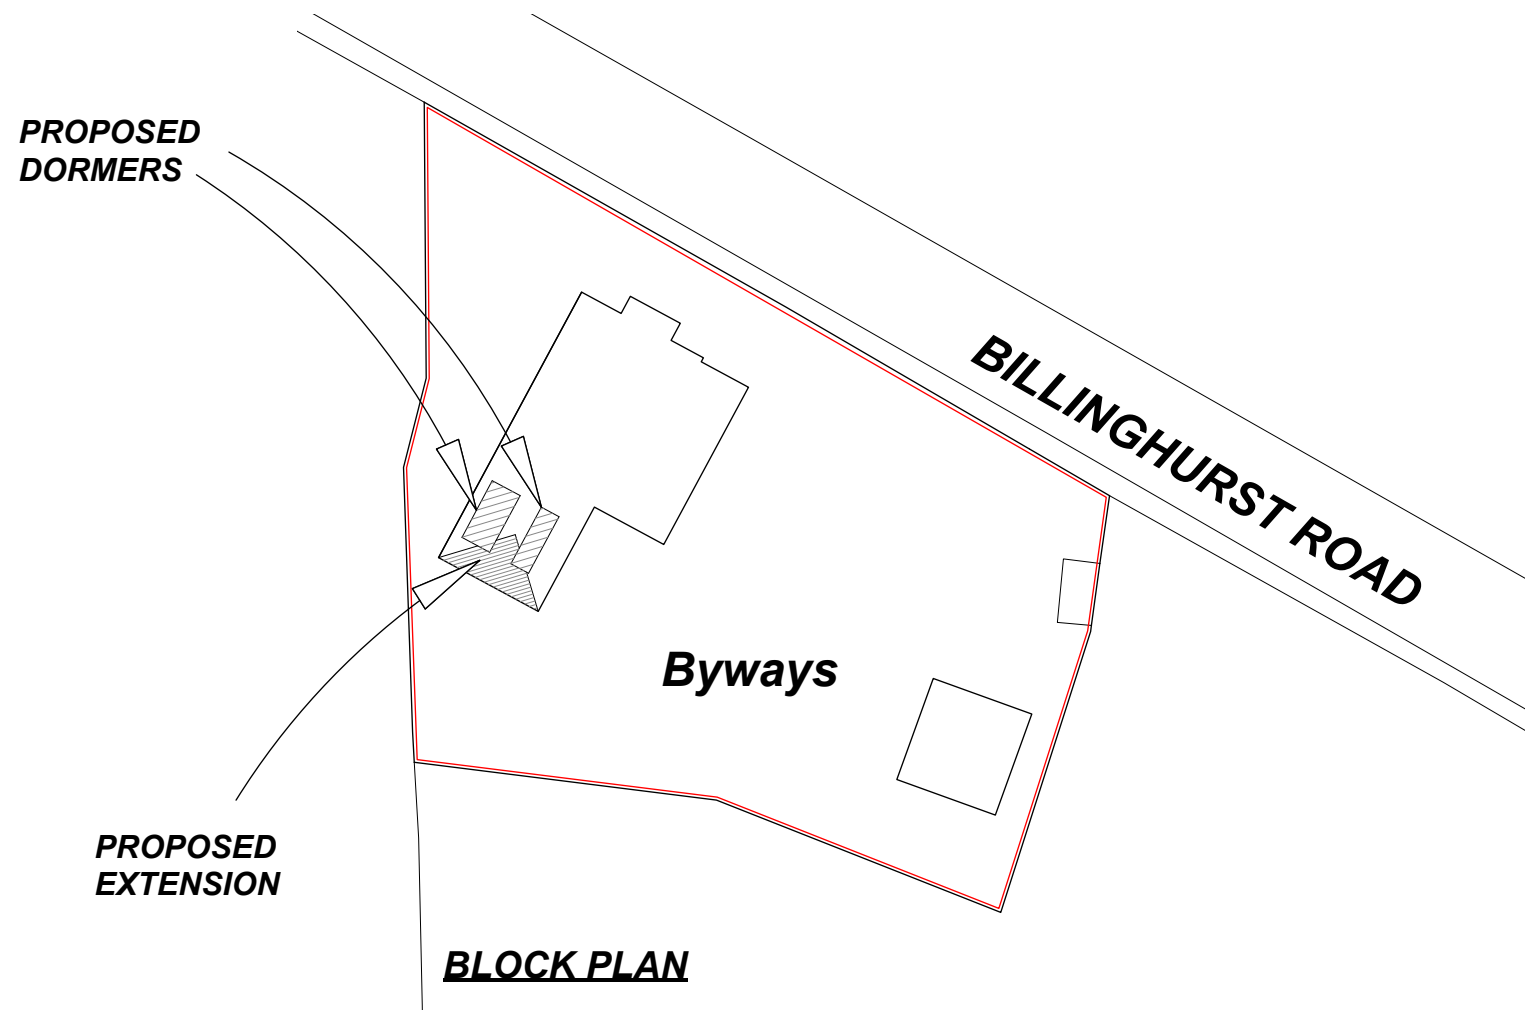

SCALE VERIFICATION BAR 1:1250 @ A3

REV	DATE