


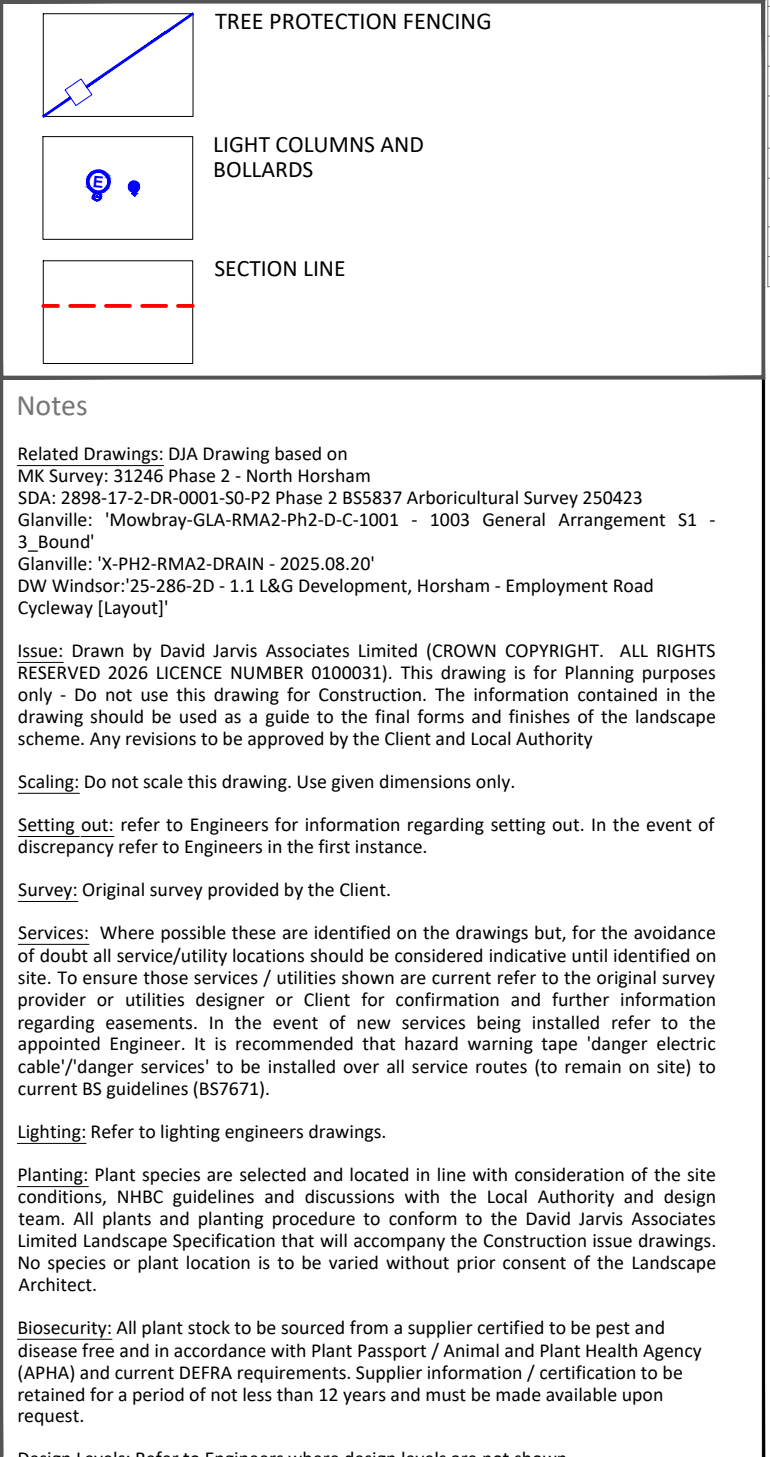

Row	Date	Description	Drawn	Checked
1	20/08/2025	First Issue	AnB	PG
2	03/09/2025	Tree protection fencing added	PG	PG
3	09/09/2025	Amendments to fence and furniture layout	AnB	PG
4	11/09/2025	Red line boundary updated; tree protection fencing adjusted	AnB	PG
5	18/12/2025	Tree locations updated to suit latest layout	AnB	PG
6	11/02/2026	Key updated and trees have been added to the north of the basin.	AnB	PG
7	09/03/2026	Trees added along the road	AnB	PG
8	16/06/2026	Hedge amended	AnB	PG

DAVID JARVIS ASSOCIATES

DAVID JARVIS ASSOCIATES LIMITED
1 Tennyson Street Swindon Wiltshire SN1 5DT
t: 01793 612173
e: mail@davidjarvis.biz
w: www.davidjarvis.biz

Project

**LAND NORTH OF HORSHAM (RMA2) -
EMPLOYMENT ROAD**

Drawing Title

GENERAL ARRANGEMENT

Scale 1:1250	Sheet Size A1	Date Plotted 18/06/2026	
Client Ref. -	Drawing Ref. 2898-5-2-20	Drawing No. DR-0001	Version S5-P8