

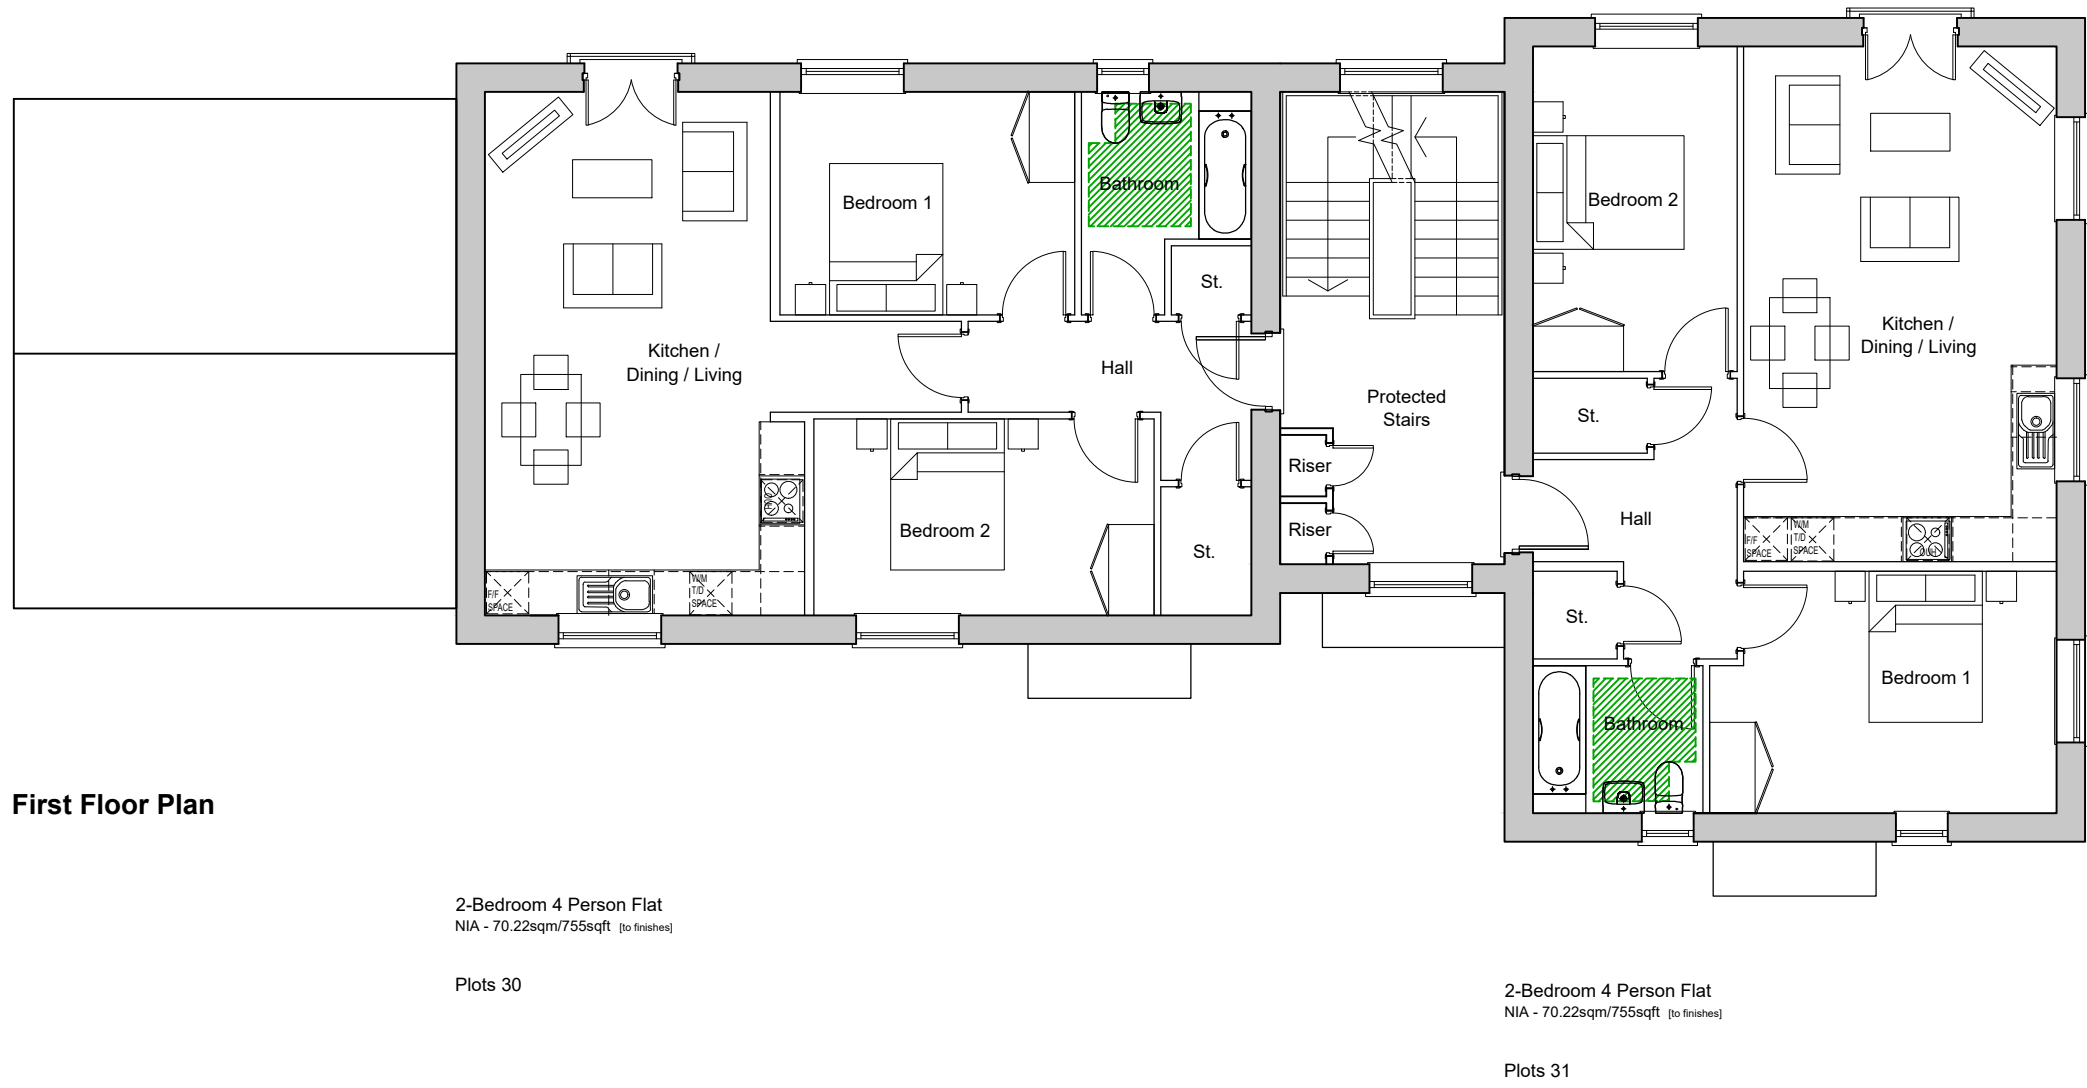
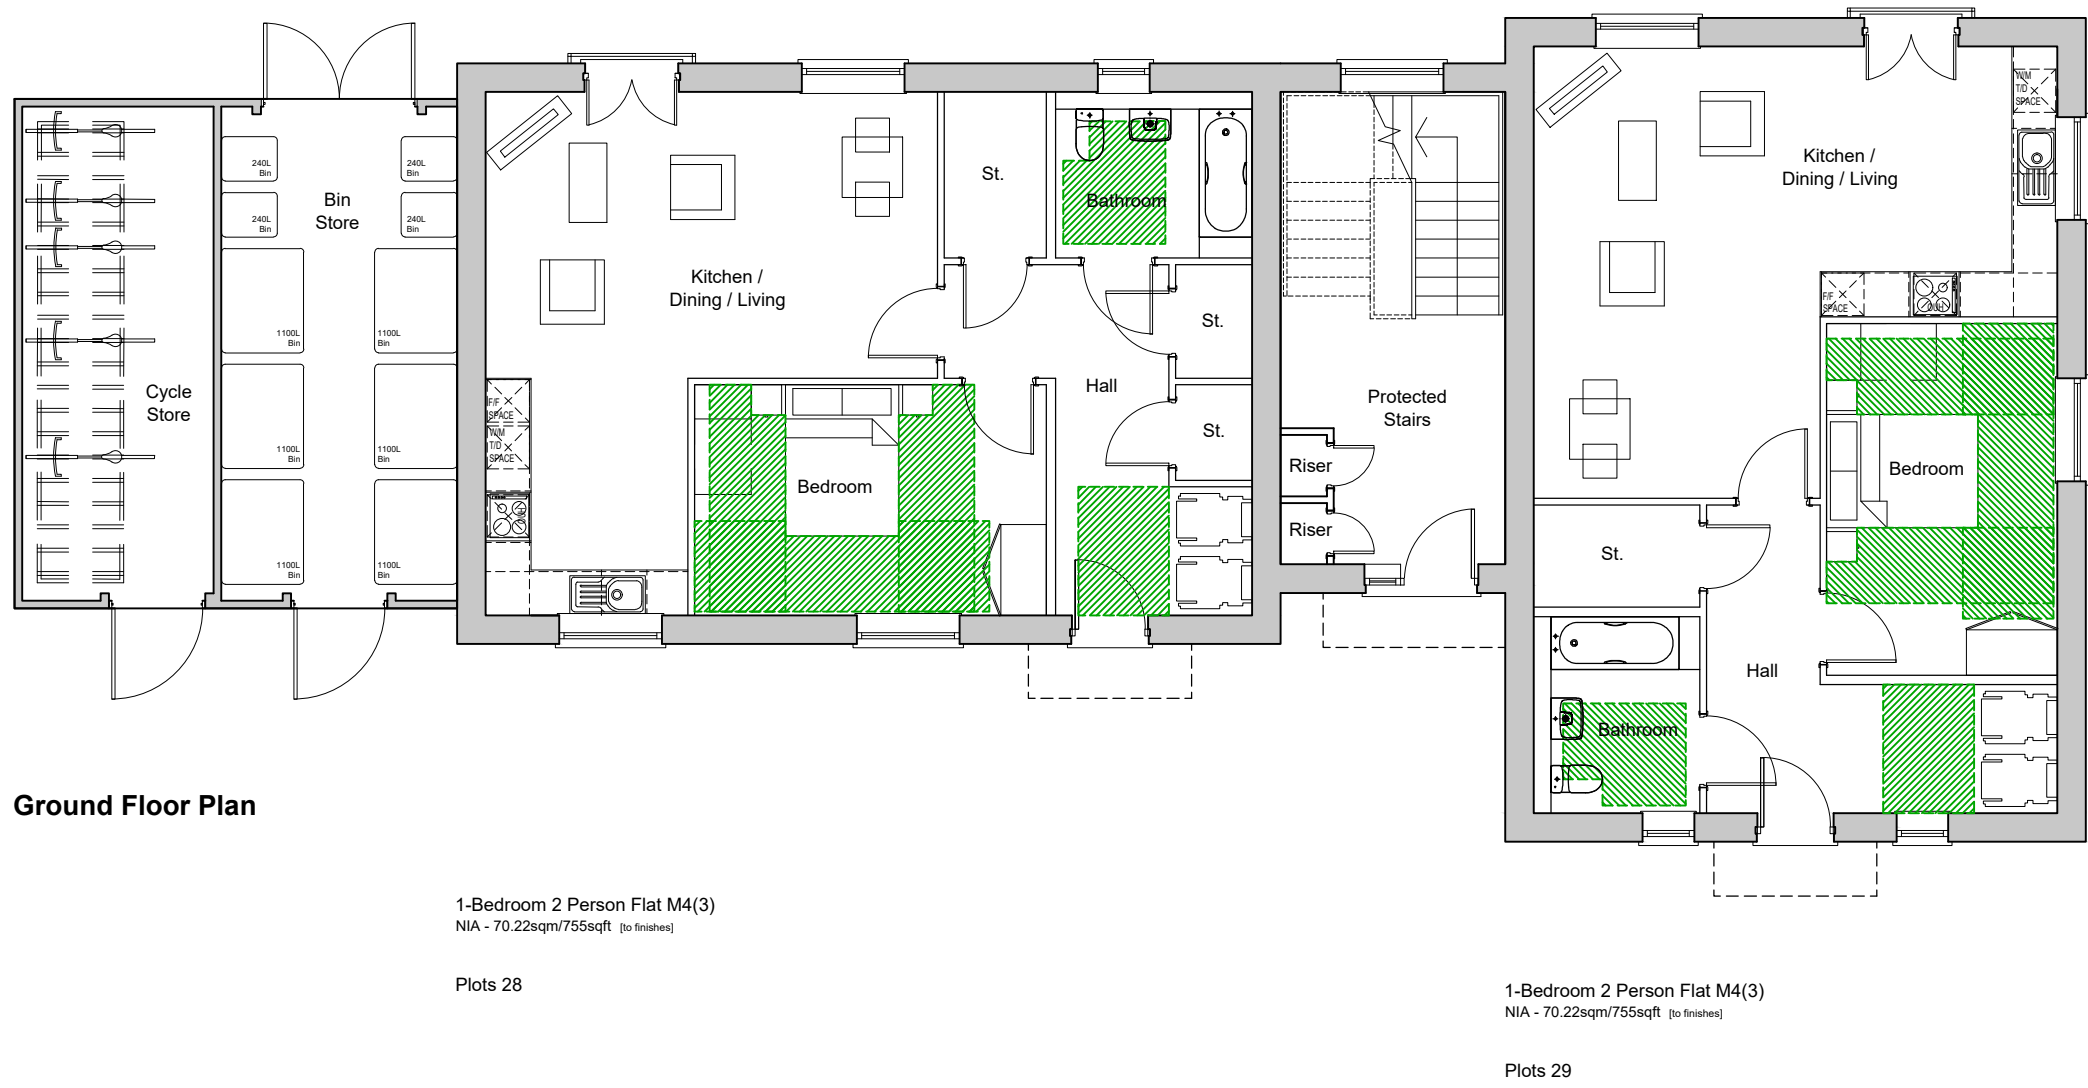


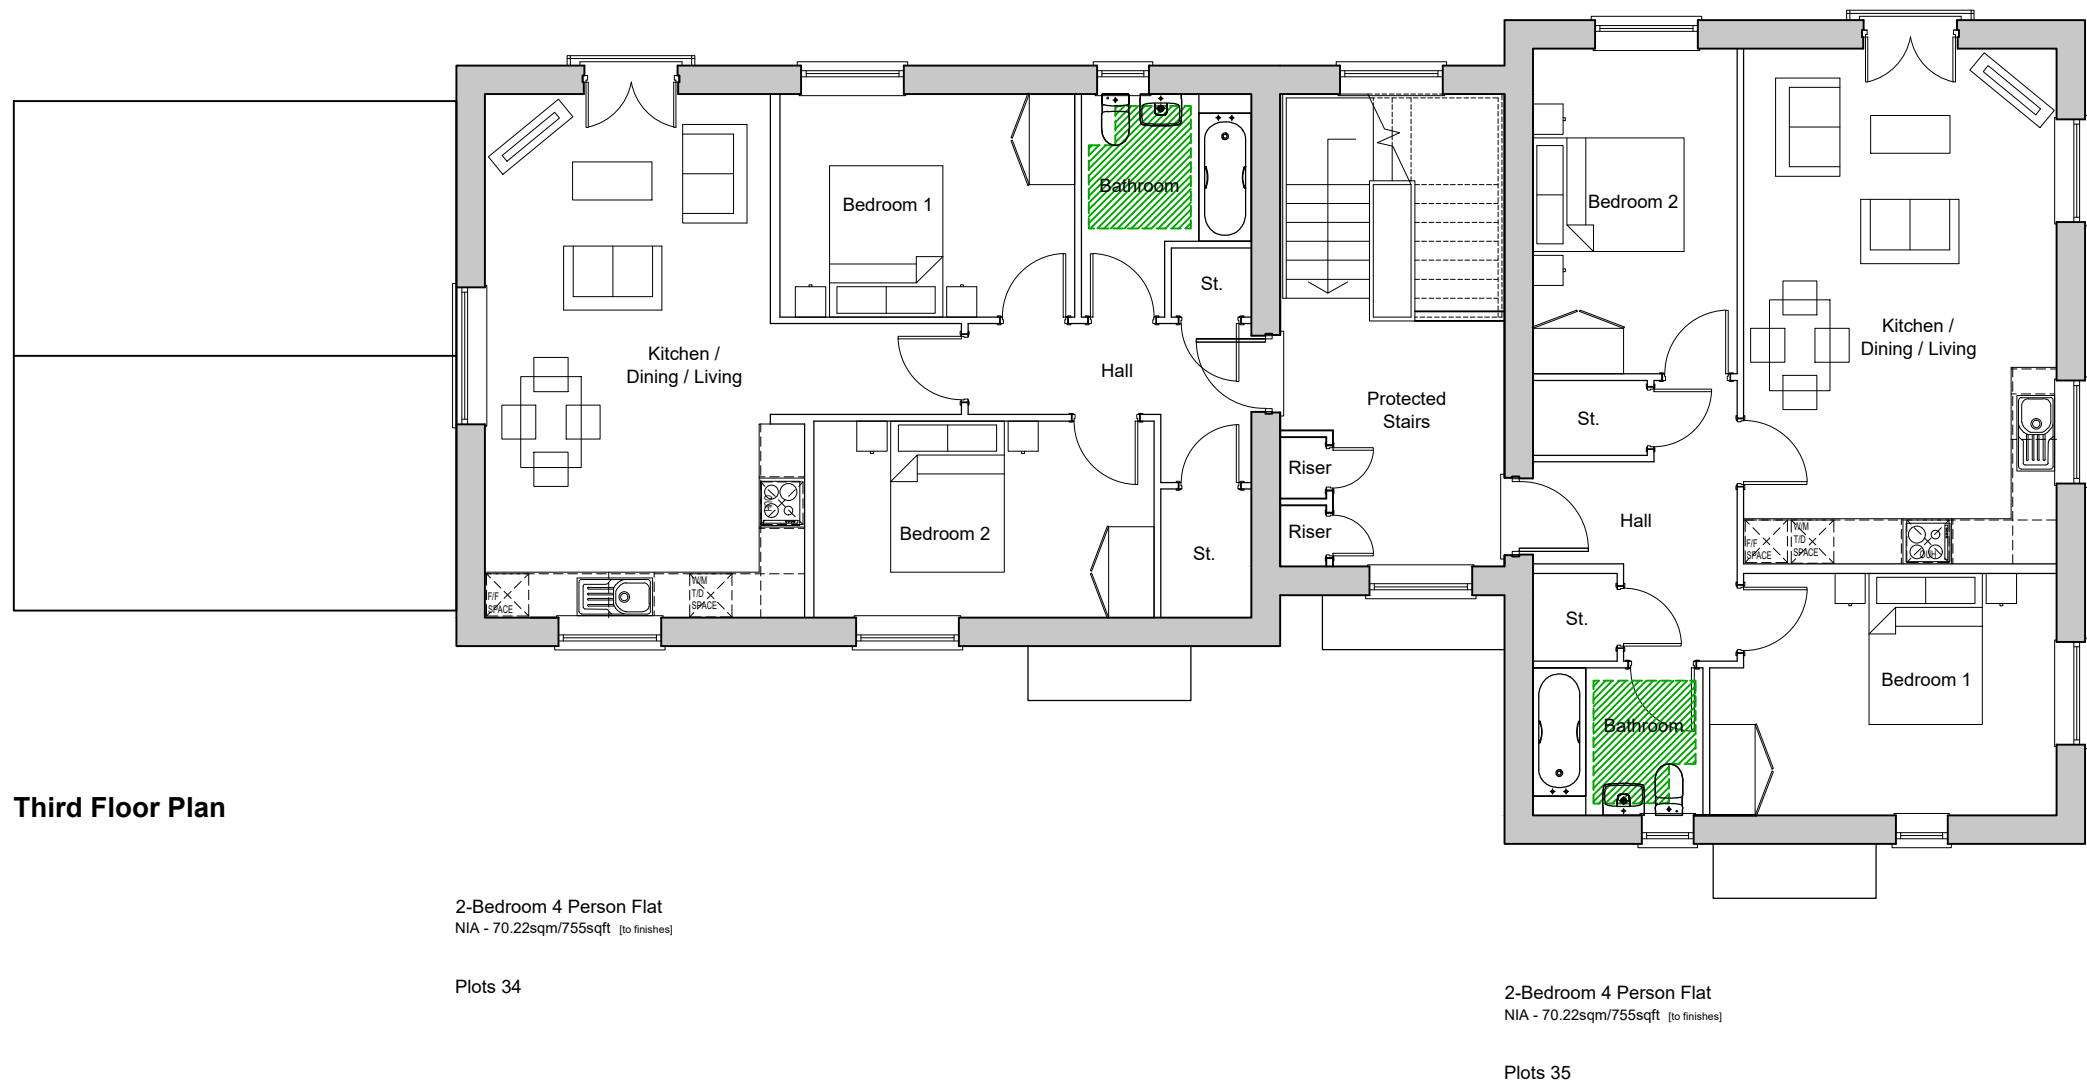

Rev	Date	Revision Details	Dr	Ch
-----	------	------------------	----	----

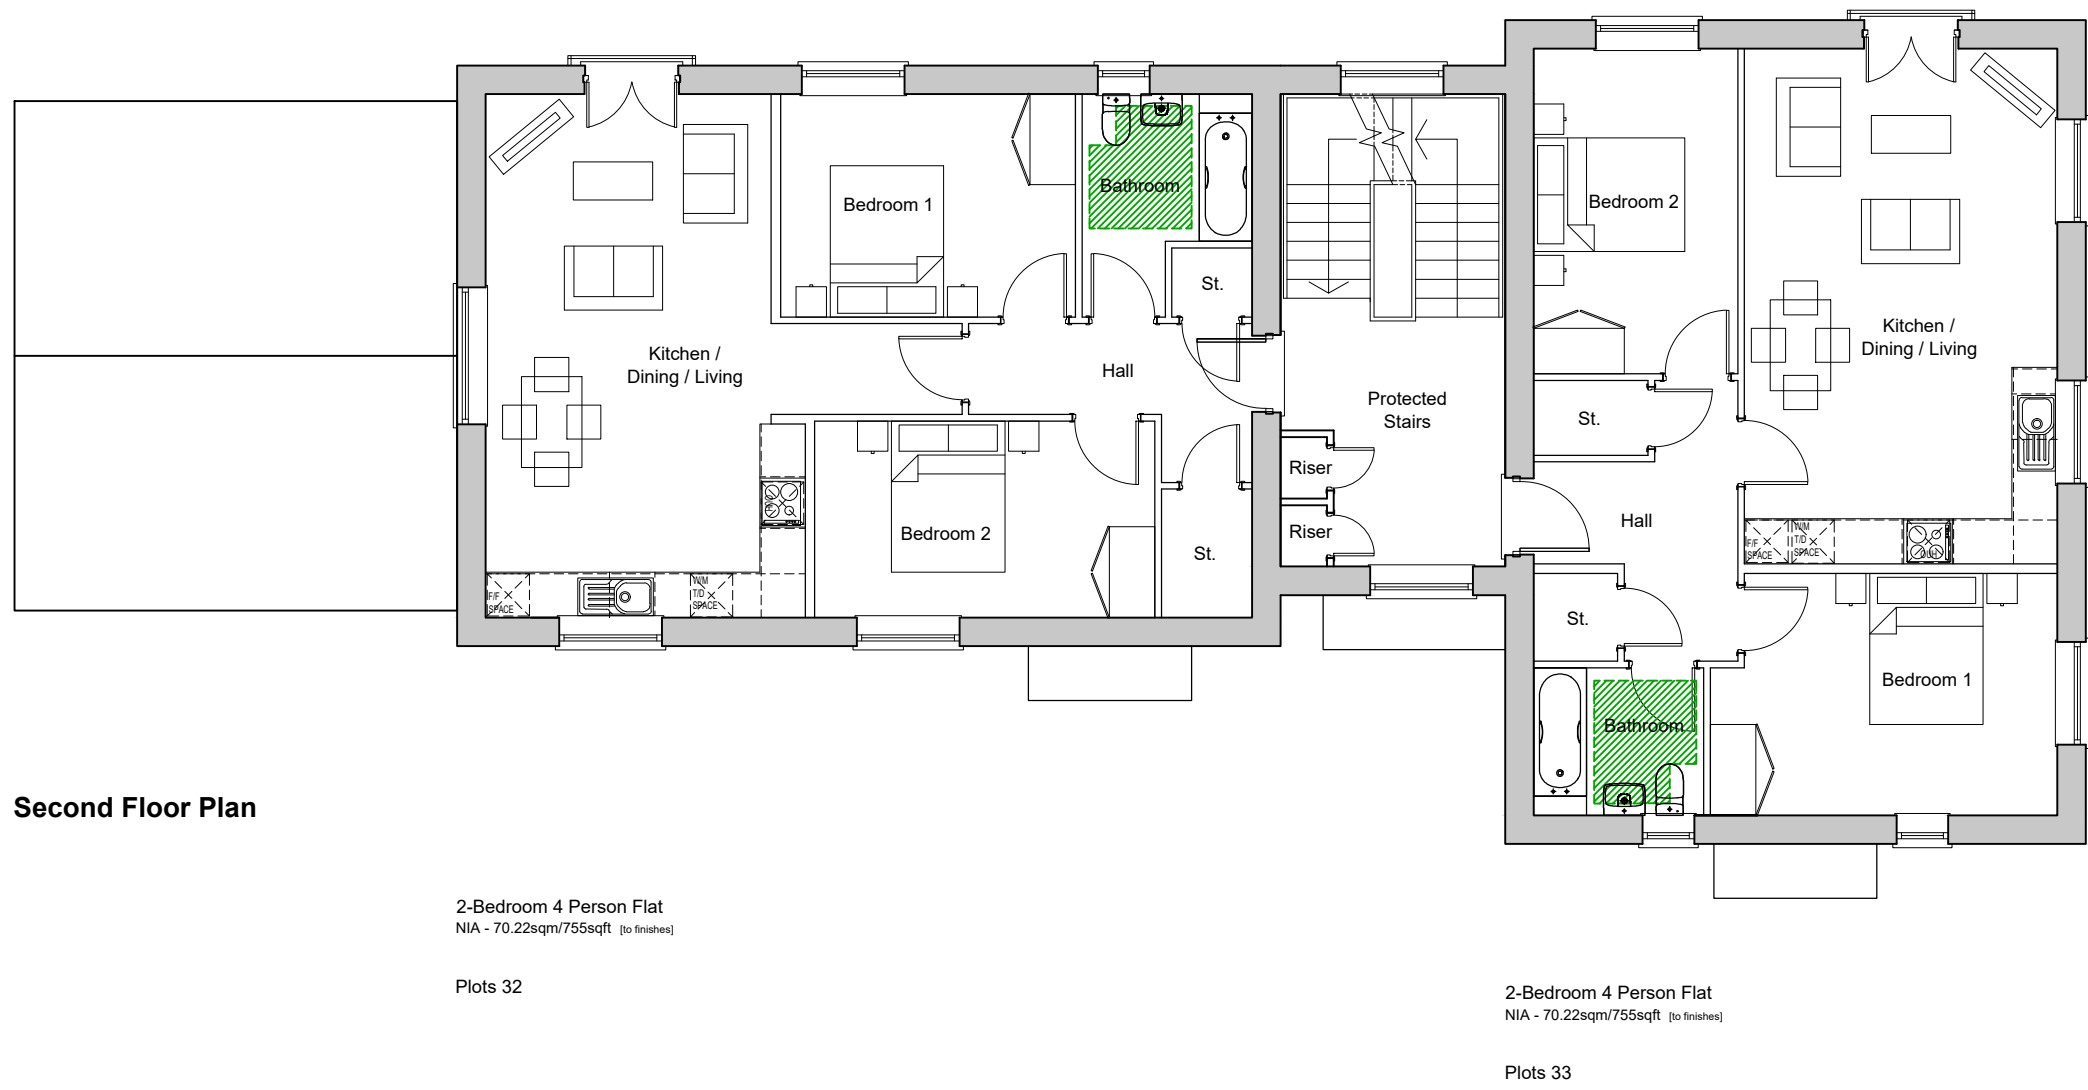

E hello@ecearchitecture.com
W ecearchitecture.com

Creativity. Quality. Commerciality.
Rethink what's possible

Client's Name
Taylor Wimpey South Thames

Job Title
Phases 3D, 3F & 3G
Kilnwood Vale

Drawing Title
Proposed Plans
Flat Block - Plots 28-35

Scale
1:100 @ A1 / 1:200 @ A3



Drawn	Checked	Date
KB	KE	14.11.25

Job No	Drawing No	Rev
7633	PL-63	

Status
APPROVAL