



Road Path Plot 74 Plot 73 Plot 72 Plot 71 Plot 70 Plot 69 Plot 68 Plot 67 Road Plot 56 Plot 55 Plot 54 Plot 53 Plot 52

Datum 70.000

Street Scene A-A



Plot 51 Path Road Path Building 2 - Plots 28-35 with Bin and Cycle Store Plot 36 Plot 37 Plot 38 Plot 39 Plot 40 Plot 41 Plot 42 Plot 43

Datum 70.000

Street Scene A-A (Cont'd)



Plot 1 Plot 2 Plot 3 Plot 4 Plot 5 Plot 6 Plot 7 Plot 8 Plot 9 Plot 10 Plot 11 Plot 12 Plot 13 Plot 14 Plot 15 Parking Courtyard Building 1 - Plots 16-27 Path Road Path

Datum 70.000


Street Scene B-B



Plot 51 Plot 50 Plot 49 Plot 48 Plot 47 Plot 46 Plot 45 Plot 44 Path Road Path Plot 166 Plot 165 Plot 164 Plot 163 Plot 162 Plot 161 Path Road

Datum 70.000

Street Scene C-C

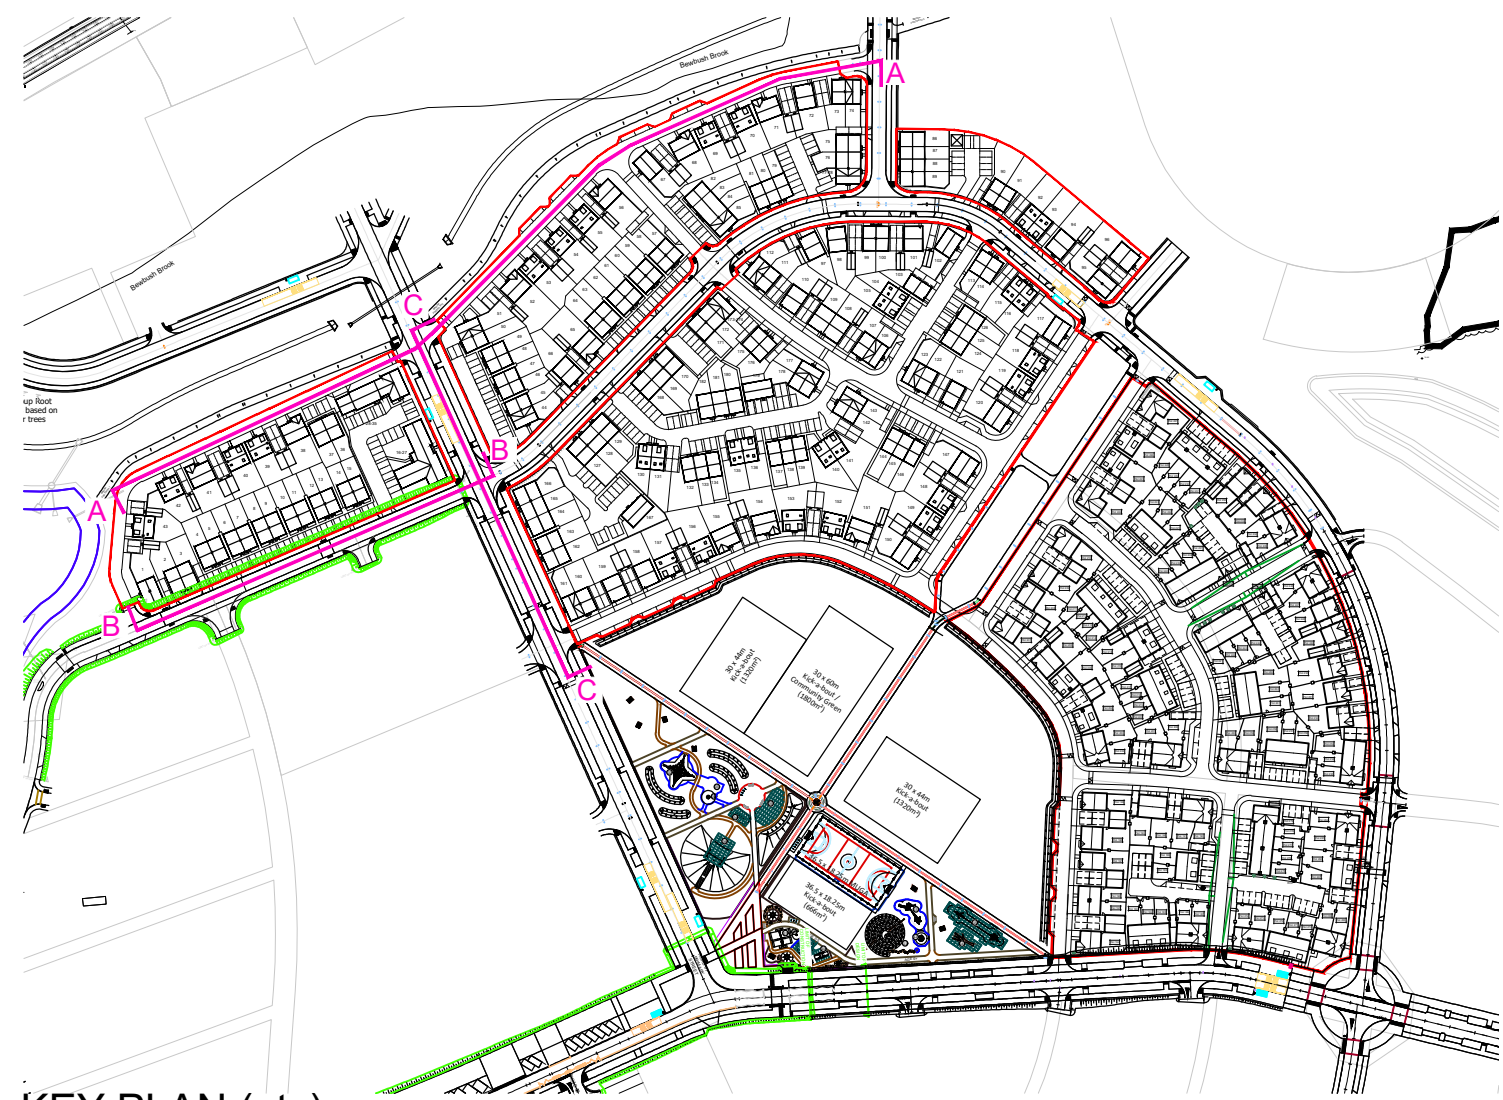

KEY PLAN (nts)

Rev Date Revision Details Dr Ch



Client's Name
Taylor Wimpey South Thames

Job Title
Parcels 3D, 3F & 3G
Kilnwood Vale

Drawing Title
Coloured Street Scenes
A-A, B-B and C-C

Scale
1:200 @ A0 / 1:400 @ A2

Drawn KB Checked KE Date 25.11.25

Job No 7633 Drawing No PL-90 Rev

Status
APPROVAL

CAD Plot date: 5/12/2025 - 14:28:09 7633-sheet scenes p4-05.dwg