
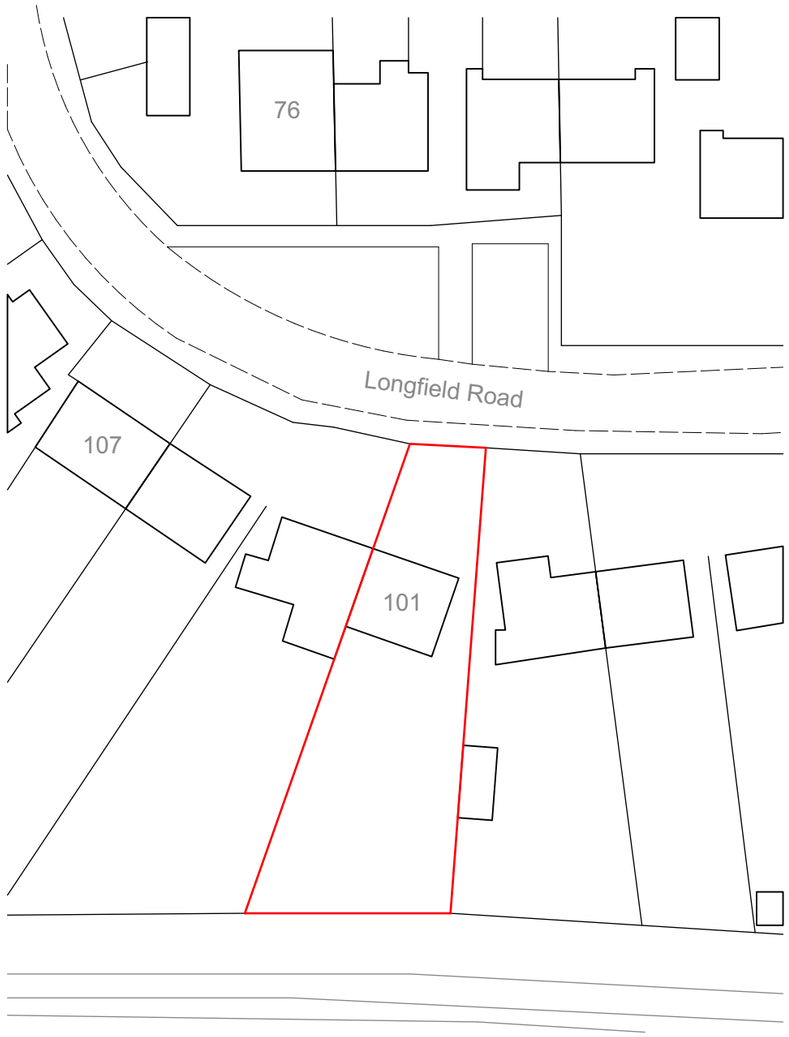


Existing Block Plan

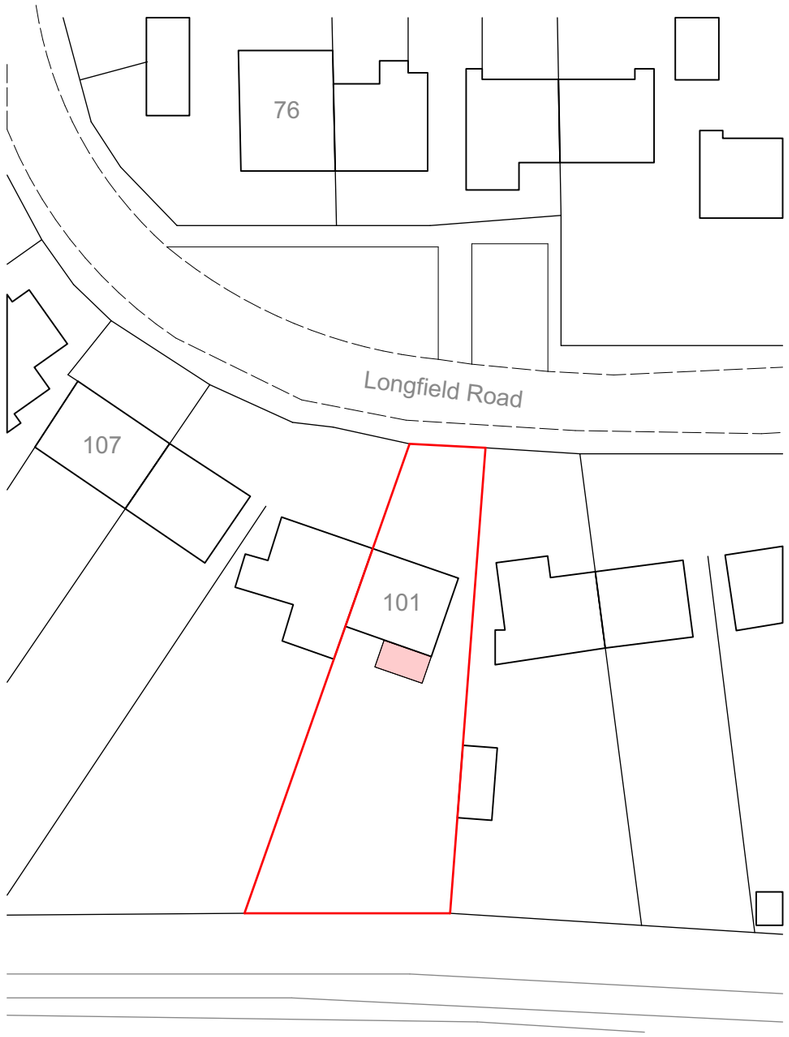

Proposed Block Plan

0 5 10 15 20 25m

Client: Mr Mark Sapwell

Site Address: 101 Longfield Road RH12 1LE

Project: Extension

Scale: 1:100 @ A3

Date: 18/02/2024

Drawing Title

Existing & Proposed Block Plan

Drawing: 003

Revision: 0

General Notes

Details of dimensions and levels to be checked on site by builder prior to commencement of work.

Any works commenced prior to all necessary local authority approvals are entirely to the risk of the owner and builder.

Structural details are subject to exposure of existing construction and verification by local authority surveyor prior to carrying out the affected works.

Status

02

Status Key	
Design	01
Planning	02
Pre construction	03
Construction	04

MKPDesign
: +44 7743 002000
: www.MKPDesign.co.uk
: info@MKPDesign.co.uk
: @MK_PD