



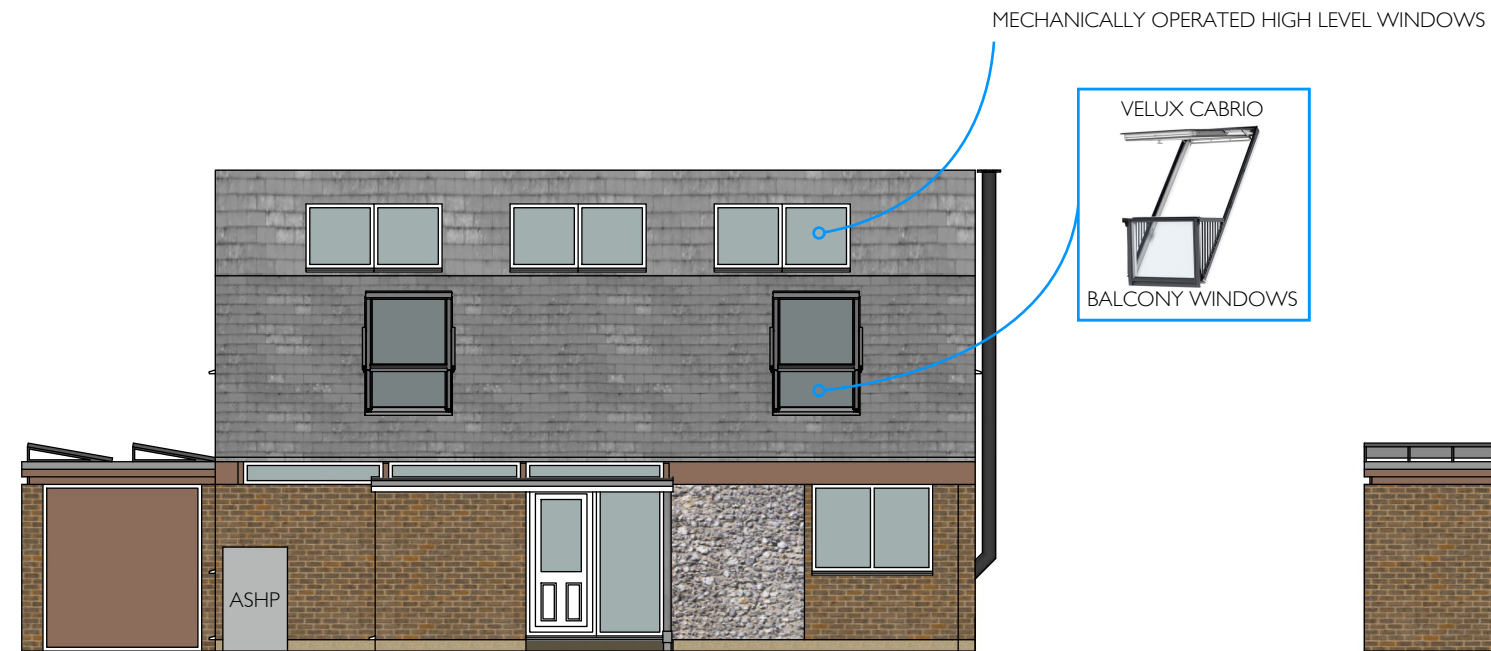


WESTERN ELEVATION

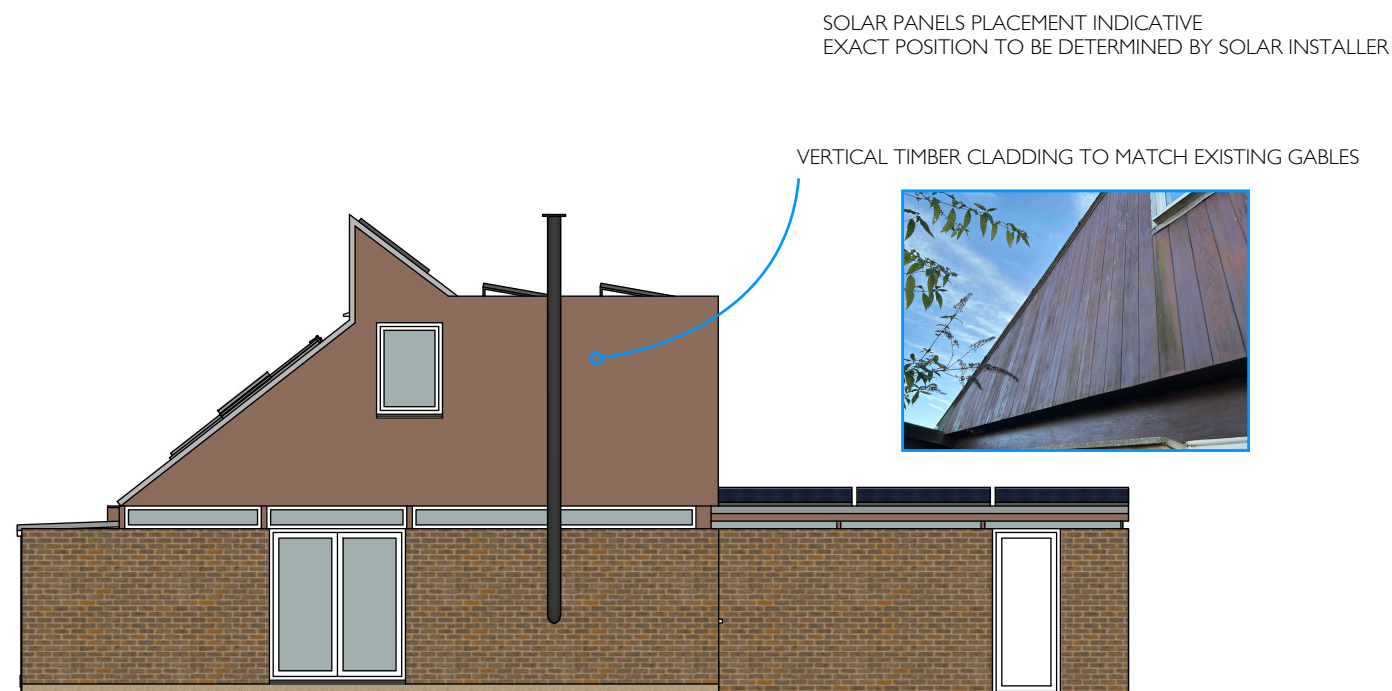

NORTHERN ELEVATION




SOUTHERN ELEVATION

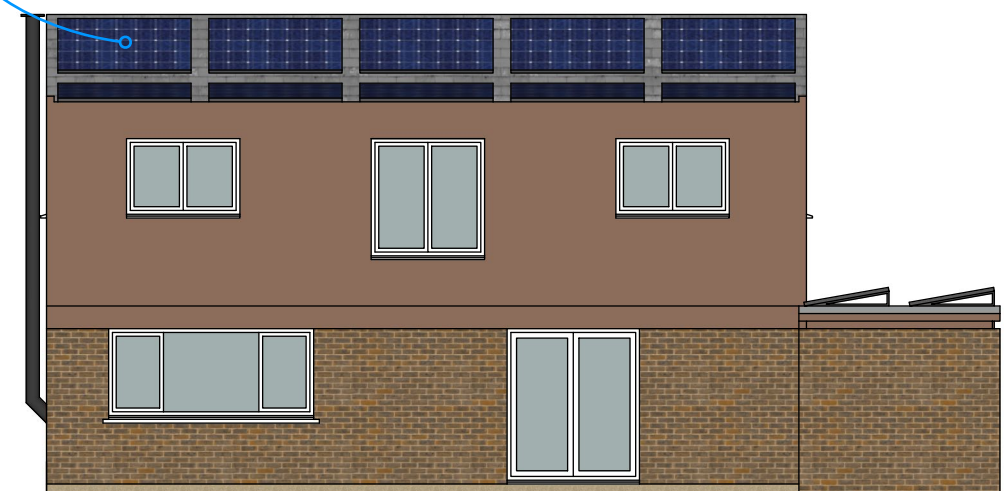

EASTERN ELEVATION

APPROVED UNDER DC/25/0793 & DC/25/1330

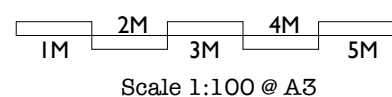

APPROVED ELEVATIONS

25 CHURCH LANE, UPPER BEEDING, STEYNING, BN44 3HP
 ARCHITECTURE BY JAKE MCLEWEE BSC (HONS): ARCHITECTURAL TECHNOLOGY

REFERENCE / DATE

A 462-12_3

28/02/2025

ARCHITECTUREBYJAKE.CO.UK