



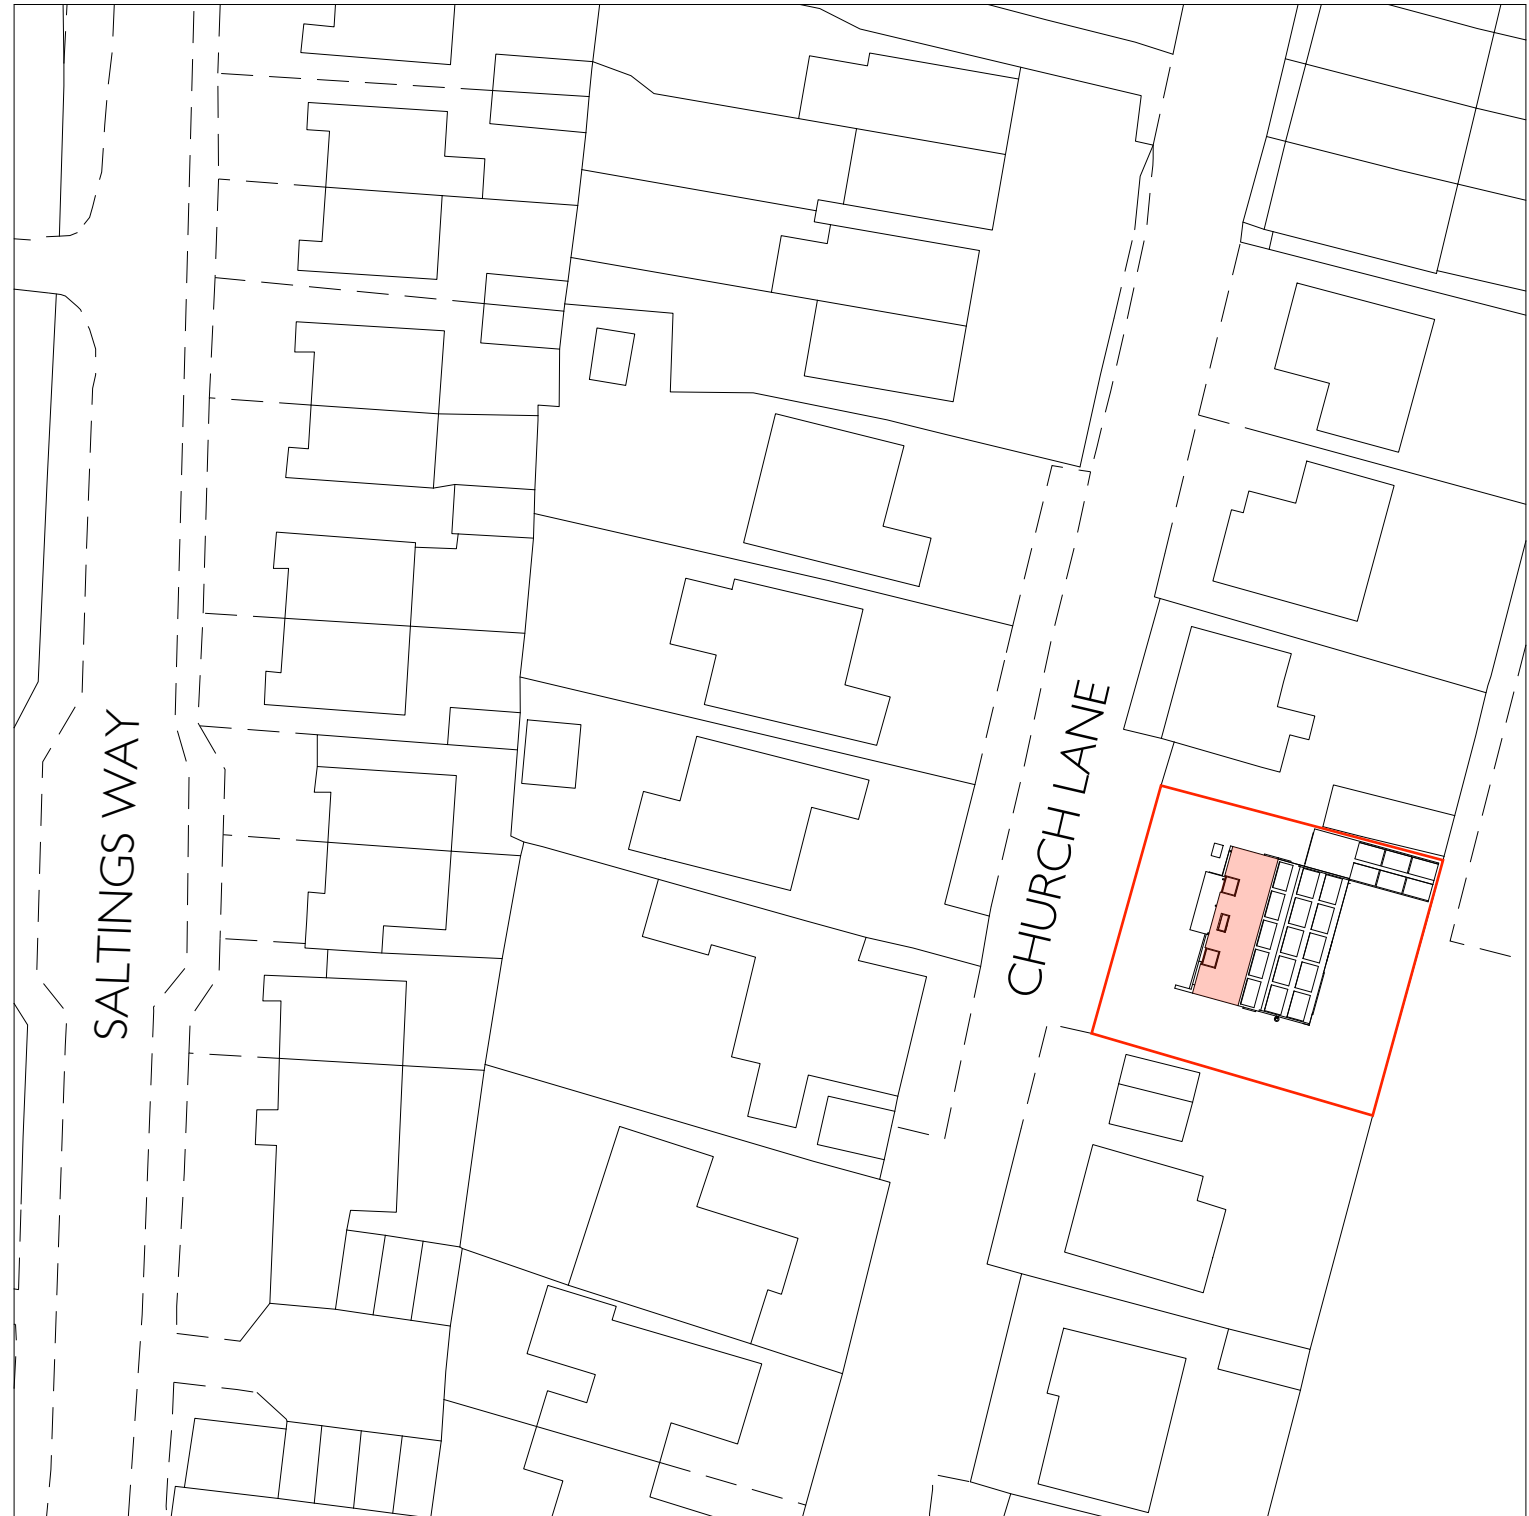

OS LICENCE: SP84908

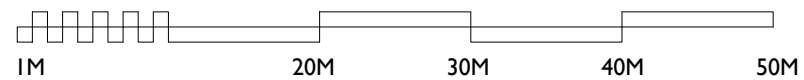

1:500



BLOCK PLAN

25 CHURCH LANE, UPPER BEEDING, STEYNING, BN44 3HP

ARCHITECTURE BY JAKE MCLEWEE BSC (HONS): ARCHITECTURAL TECHNOLOGY

REFERENCE / DATE

A 462-14_3

28/02/2025

ARCHITECTUREBYJAKE.CO.UK