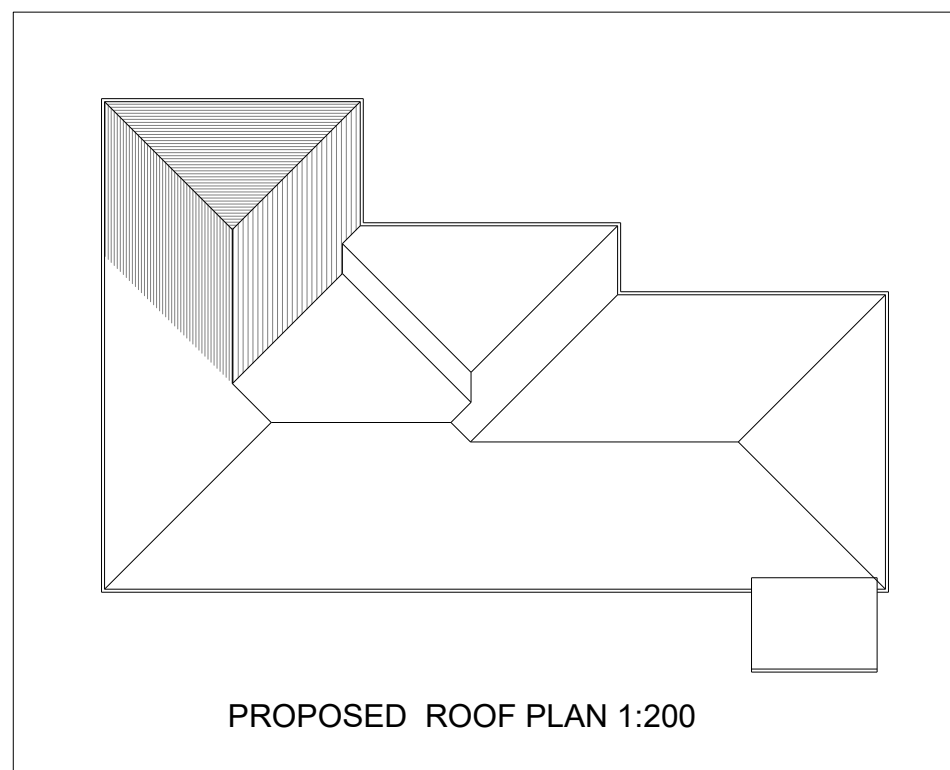
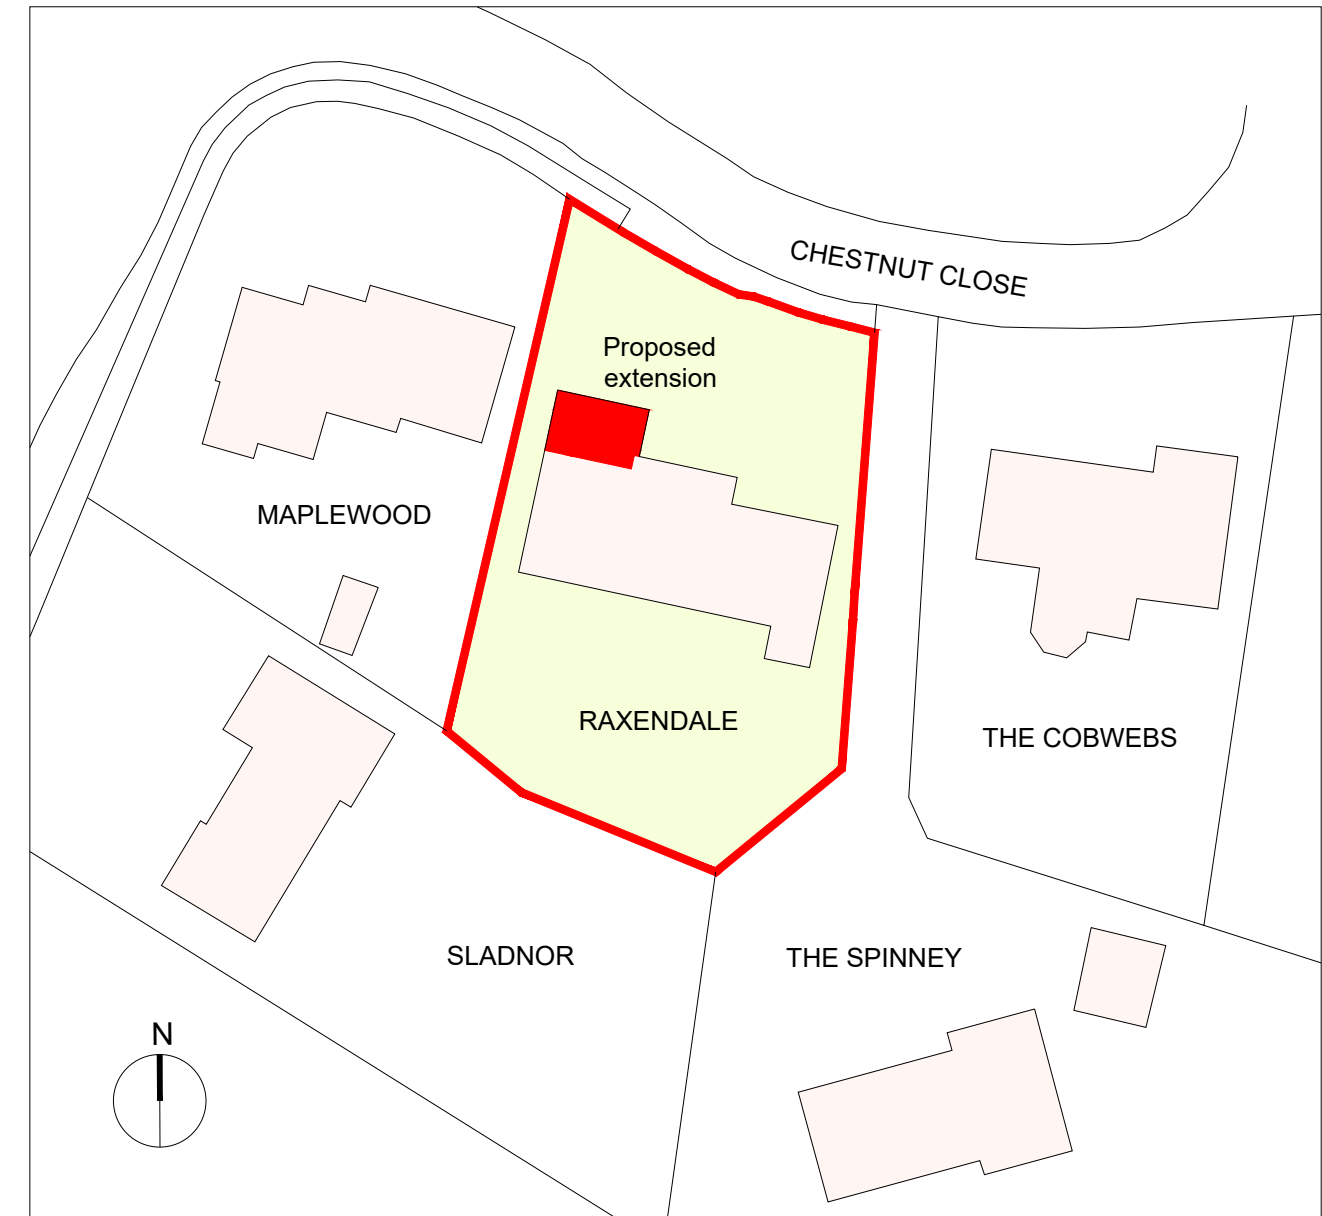
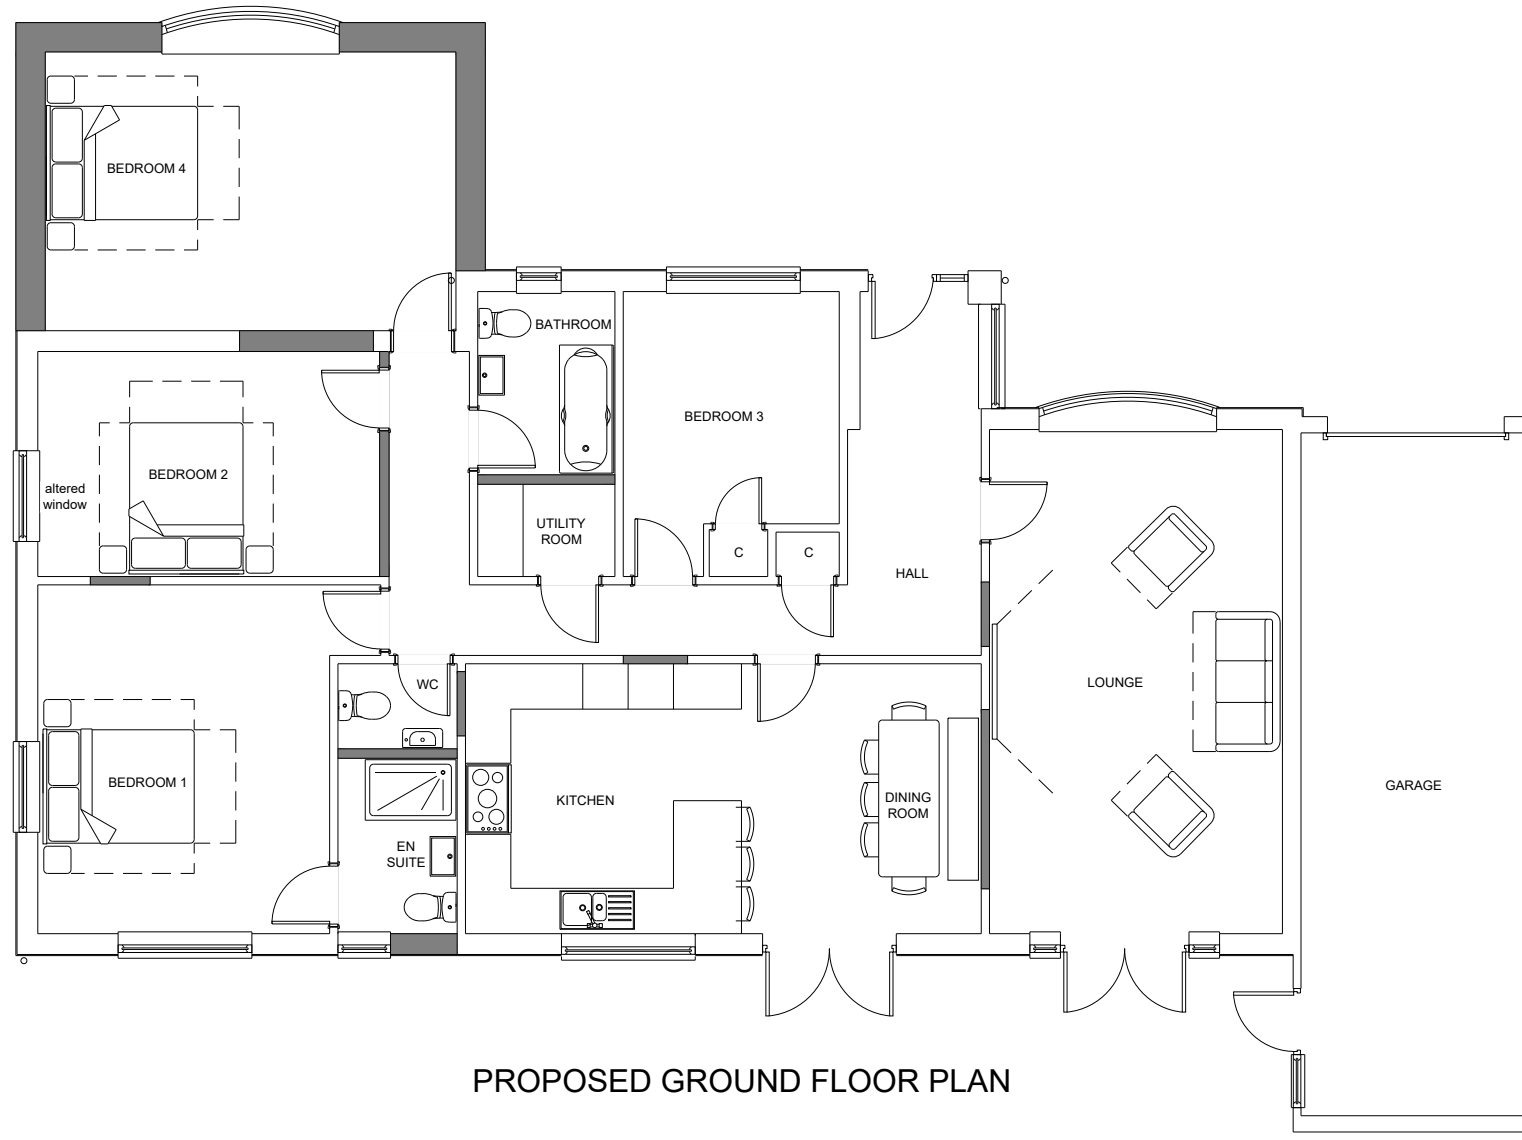


 mark alford design architecture Heatherlands Bracken Lane Storrington West Sussex RH20 3HS T: 01903 740033 E: office@markalforddesign.com	drawn by: MSA date: FEB '26 scale: 1:100/1:200/1:500 @ A3	
	issue status: FOR PLANNING CONSENT	
	drawing number: 25565 / P102	revision:
	This drawing may not be used or reproduced without written consent. Copyright reserved No dimensions to be scaled from this drawing except for Planning purposes.	
client: MR AND MRS RUZICKA project title: RAXENDALE, STORRINGTON PROPOSED FRONT EXTENSION drawing title: PROPOSED PLANS		