



NOTES


- DO NOT SCALE OFF THIS DRAWING EXCEPT FOR PLANNING PURPOSES
- CHECK ALL DIMENSIONS ON SITE BEFORE ANY WORK IS COMMENCED
- ALL GOODS MATERIALS AND WORKMANSHIP MUST CONFORM WITH CURRENT BUILDING REGULATIONS, BRITISH STANDARDS AND CODES OF PRACTICE
- COPYRIGHT OF THIS DRAWING IS RETAINED BY THE ARCHITECT AND IT MUST NOT BE REPRODUCED WITHOUT WRITTEN CONSENT

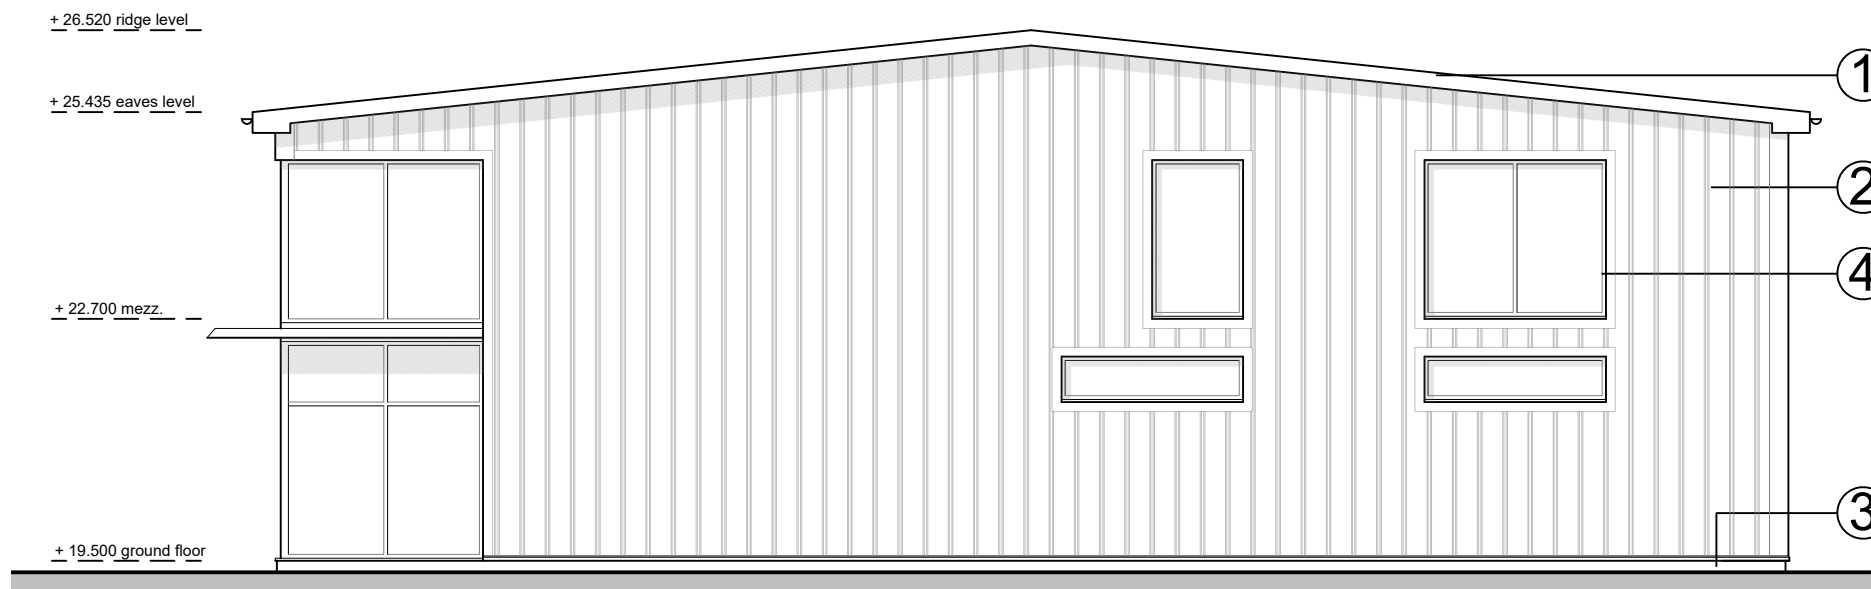


Southern Elevation As Proposed - 1:100 @ A1

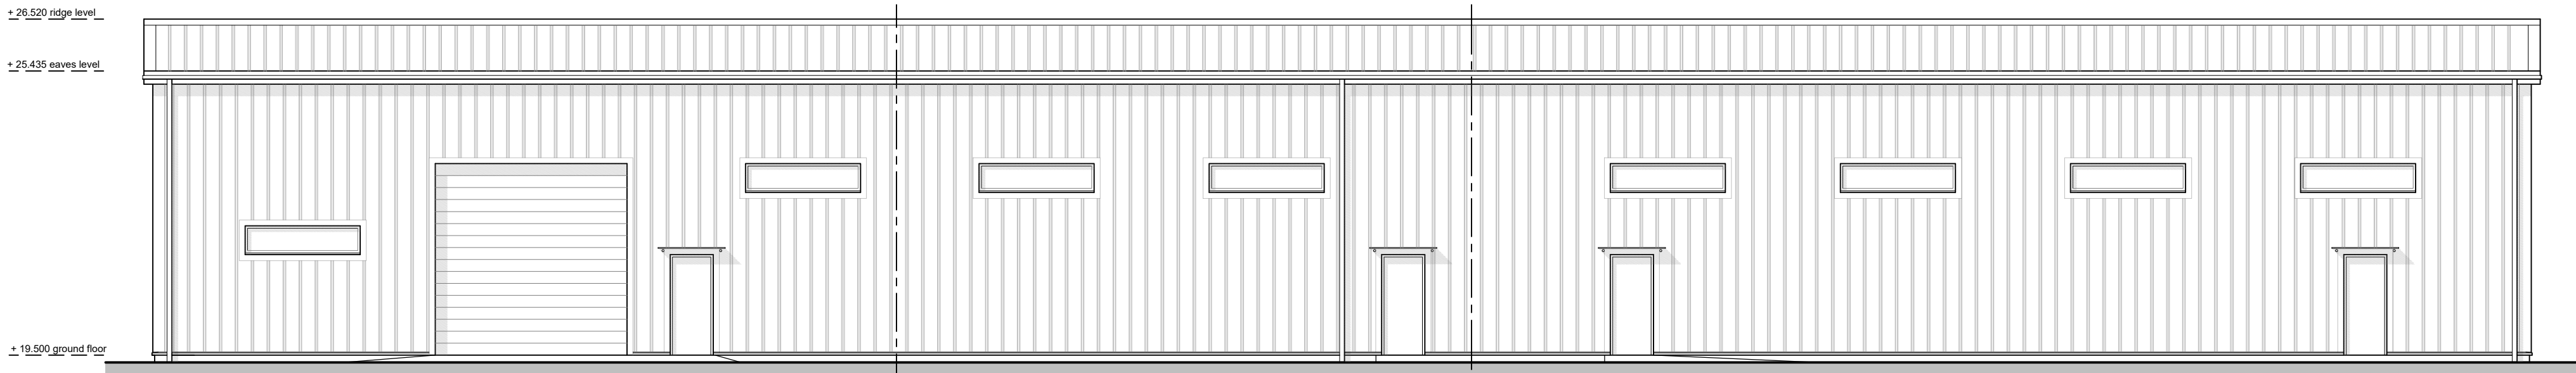

Eastern Elevation As Proposed - 1:100 @ A1

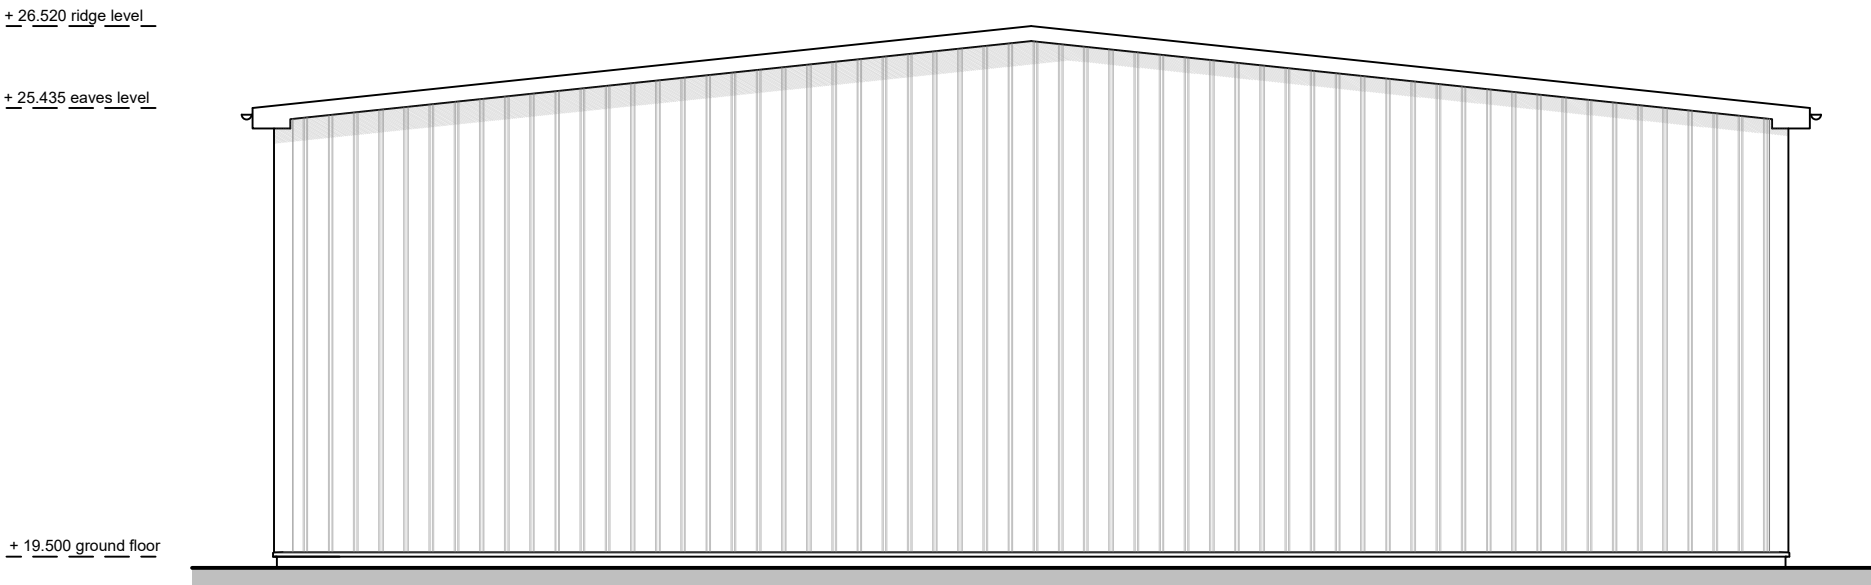

Northern Elevation As Proposed - 1:100 @ A1

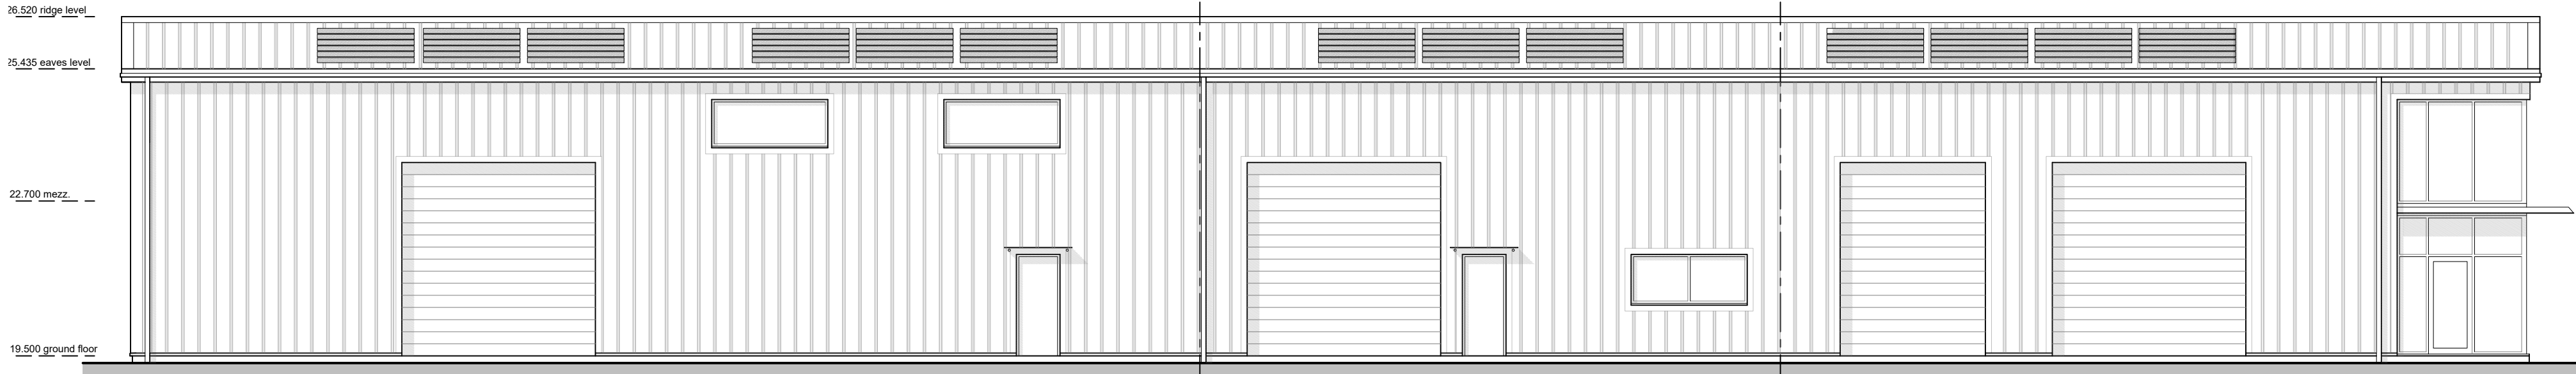

Western Elevation As Proposed - 1:100 @ A1

Proposed Material Schedule

1 - Roof to comprise of Kingspan Insulated profiled metal roofing - colour: *Anthracite* - *RAL 7016*

2 - Walling to comprise of Kingspan Insulated profiled metal sheet cladding - colour: *Anthracite* - *RAL 7016*

3 - Plinth masonry walling to comprise of Weinerberger Terca Woodland Mix

4 - polyester powder coated aluminium external door and window systems with double glazed glazing units - colour: *Anthracite* - *RAL 7016*

D	26.03.24	ec	ext. materials amended
C	09.10.23	ec	PLANNING ISSUE
B	15.09.23	ec	gen. updates to scheme
A	10.08.23	ec	gen. updates to scheme
REV	DATE	BY	AMENDMENT

folkes architects

The Old Forge
6 Church Street
Shoreham
West Sussex
BN20 4LA

1 01903 998629
info@folkesarchitects.co.uk

CLIENT
Coles Automotive Property Ltd

JOB TITLE
Unit 2 (East)
Southdowns Enterprise Park
Shoreham Road
Henfield
West Sussex

DRAWING TITLE
Elevations As Proposed

DRAWING STATUS
PLANNING
NOT FOR CONSTRUCTION USE UNLESS STATED AS 'CONSTRUCTION'

DATE	SCALE	DRAWN BY
July '23	1:100 @ A1	ec
		CHECKED BY
		mf

JOB NO.	DRAWING NO.	REVISION
23051	2.06	D

