
Bellway

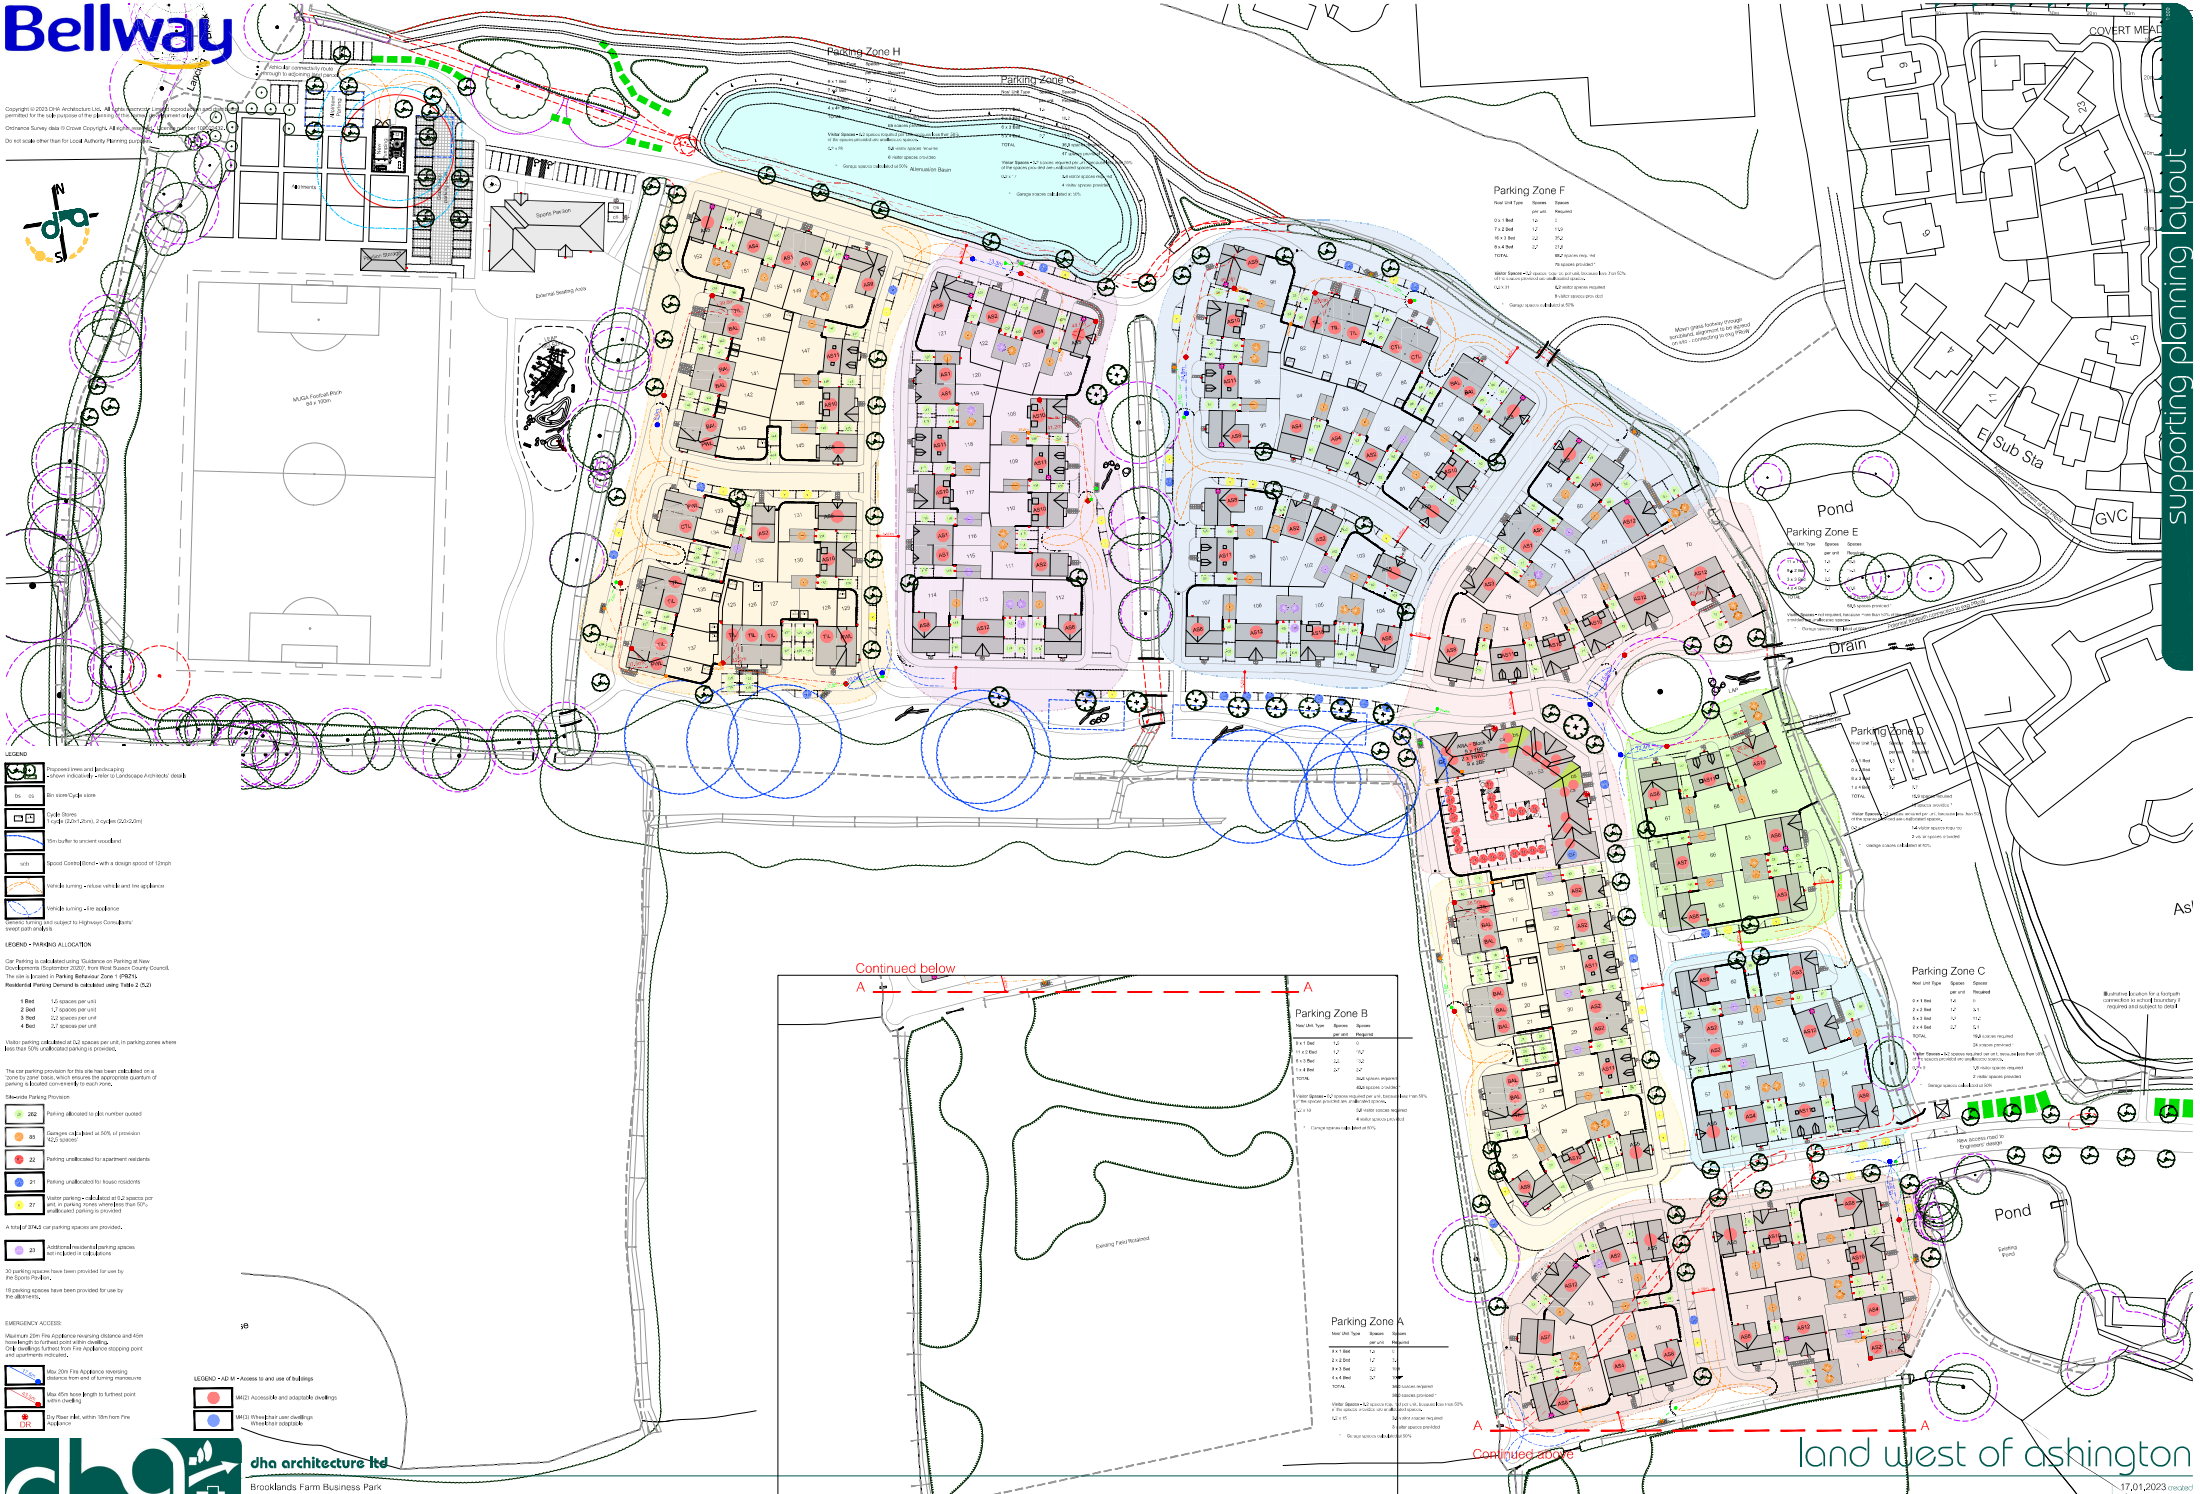

dha architecture ltd
Brooklands Farm Business Park
Bottle Lane
Binfield
Berkshire
RG42 5QX
t. 0118 934 9666
e. surname@dhaarchitecture.co.uk
w. www.dhaarchitecture.co.uk

rev	date	by	details
E	07.03.25	JeH	Scheme re-designed
D	07.06.24	SRuh	Layout updated in accordance with Parish Council comments. New attenuation basin indicated.
C	12.12.23	JeH	Plots 76 - 82 moved, Maintenance access added to eastern ditch.
B	09.11.23	JeH	Updated to accord with Planning Layout 01-B
A	17.08.23	JeH	Updated to accord with Planning Layout 01-A
G	03.06.25	CC	Layout updated in accordance with Parish Council comments.
F	08.04.25	CC	Block updated following change of mix requested by RP

land west of ashington

supporting planning layout

Supporting Planning Layout

17.01.2023 created
1:500 @ A0 scaling
SB/JeH checked
reference 062009-BEL-SL-02 G revision