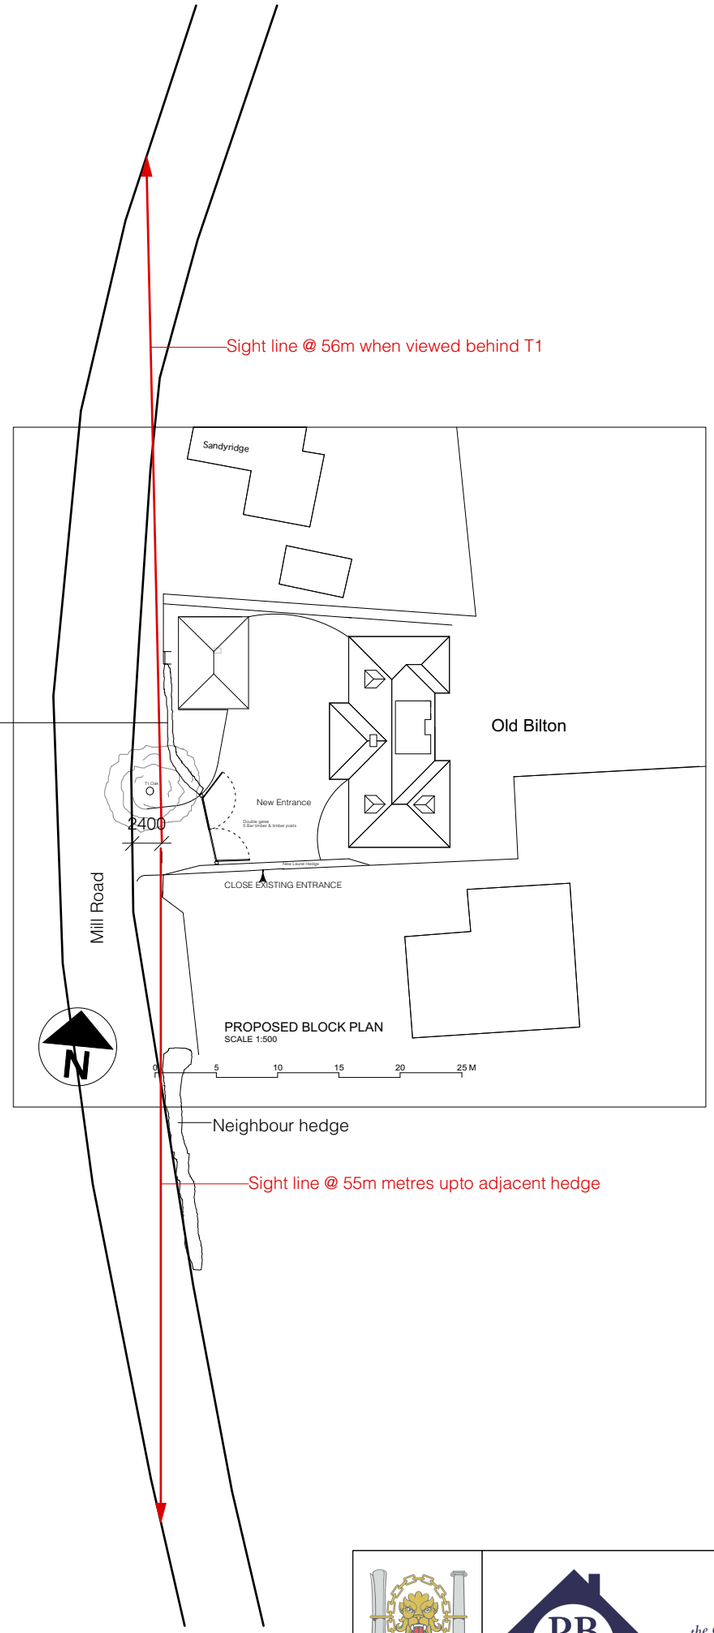

Sight line @ 56m when viewed behind T1

Existing hedge/fence to be cut back & re aligned to allow visability behind T1

Neighbour hedge

Sight line @ 55m metres upto adjacent hedge

CIAT
Registered Practice

PB PROPERTIES
the design to build on

Paul Maggs MCIAT

Hazelwood, Harbolets Road,
West Chltington RH20 2LG

Tel: 01798 813298

paul@pbproperties.co.uk
www.pbproperties.co.uk

Client: Mr & Mrs Hammond

Site Address:
Old Bilton
Mill Road
West Chiltington

Project Title:
New drive entrance

Scales:
1:500

Plan No. D 0616/04

Date: August 2016

Drawings produced using Vectorworks CAD. Only written dimensions to be respected.
Copyright protected to PB Properties