

All windows in this plan are existing and are unaffected by the proposed extension

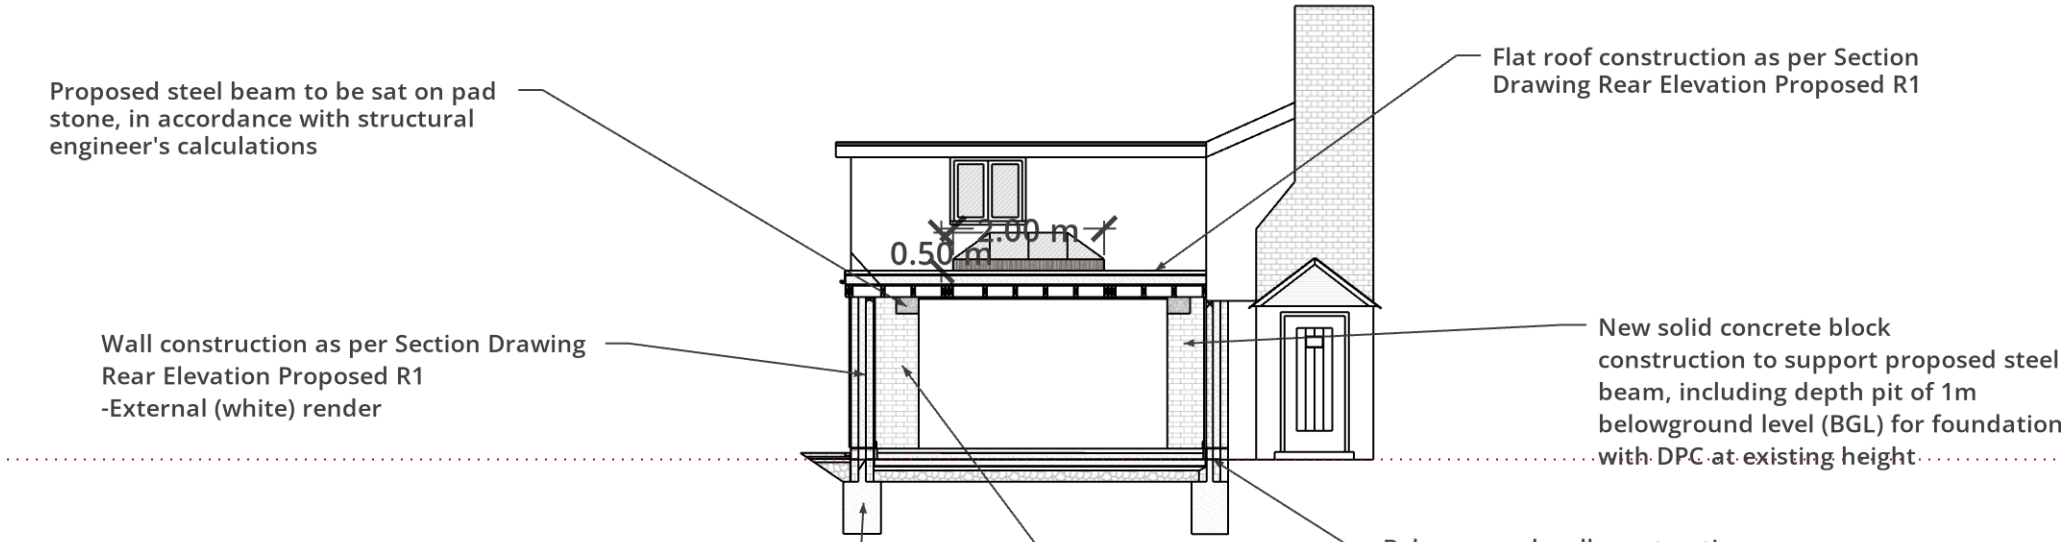

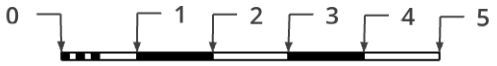



Address: Mill Cottage, Brooks Green Road, Coolham, West Sussex, RH13 8GR
Title: Section Drawing Side Elevation Proposed R1 Date: 22.10.2026
Scale: 1:100 A4