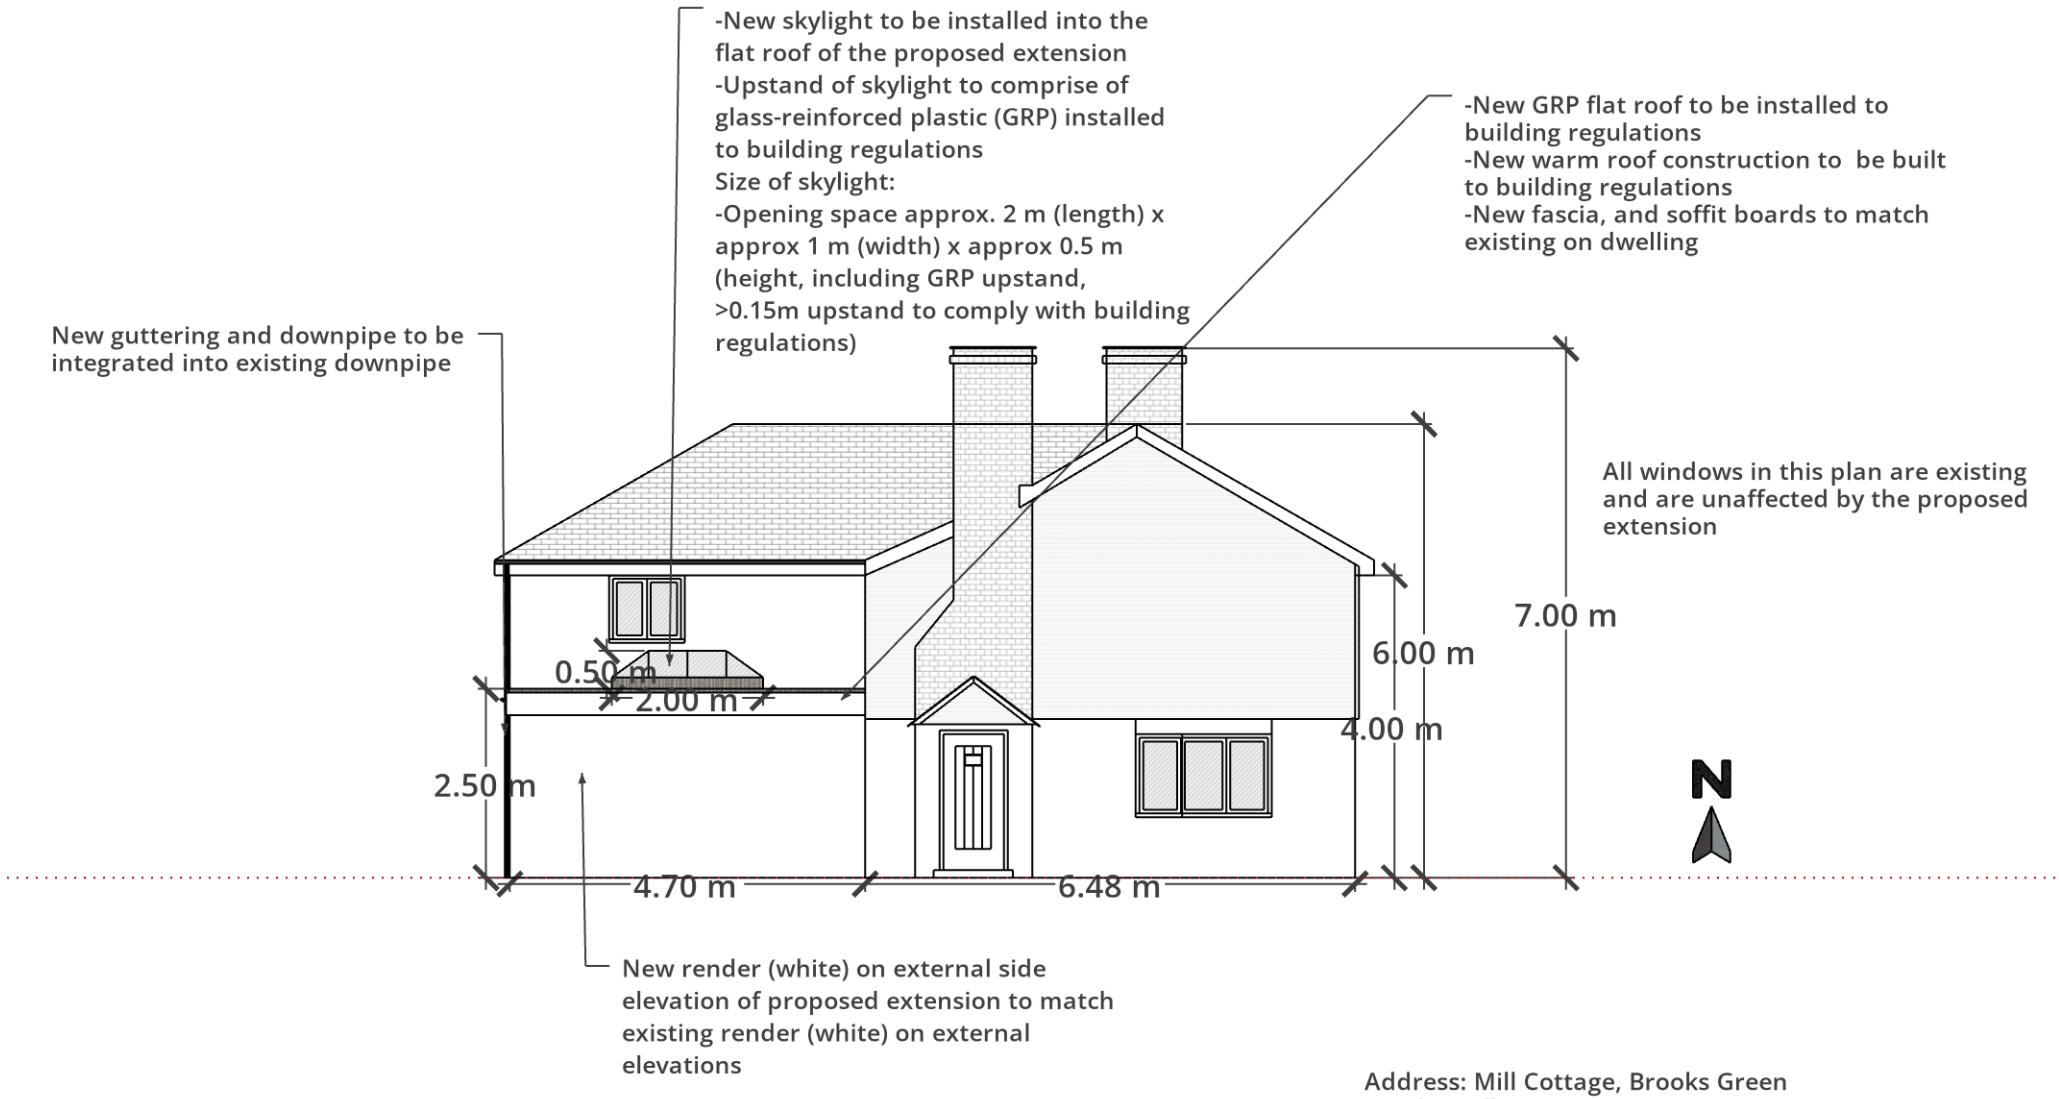


Address: Mill Cottage, Brooks Green Road, Coolham, West Sussex, RH13 8GR
Title: Side Elevation Proposed R1
Date: 20.10.2026
Scale: 1:100 A4