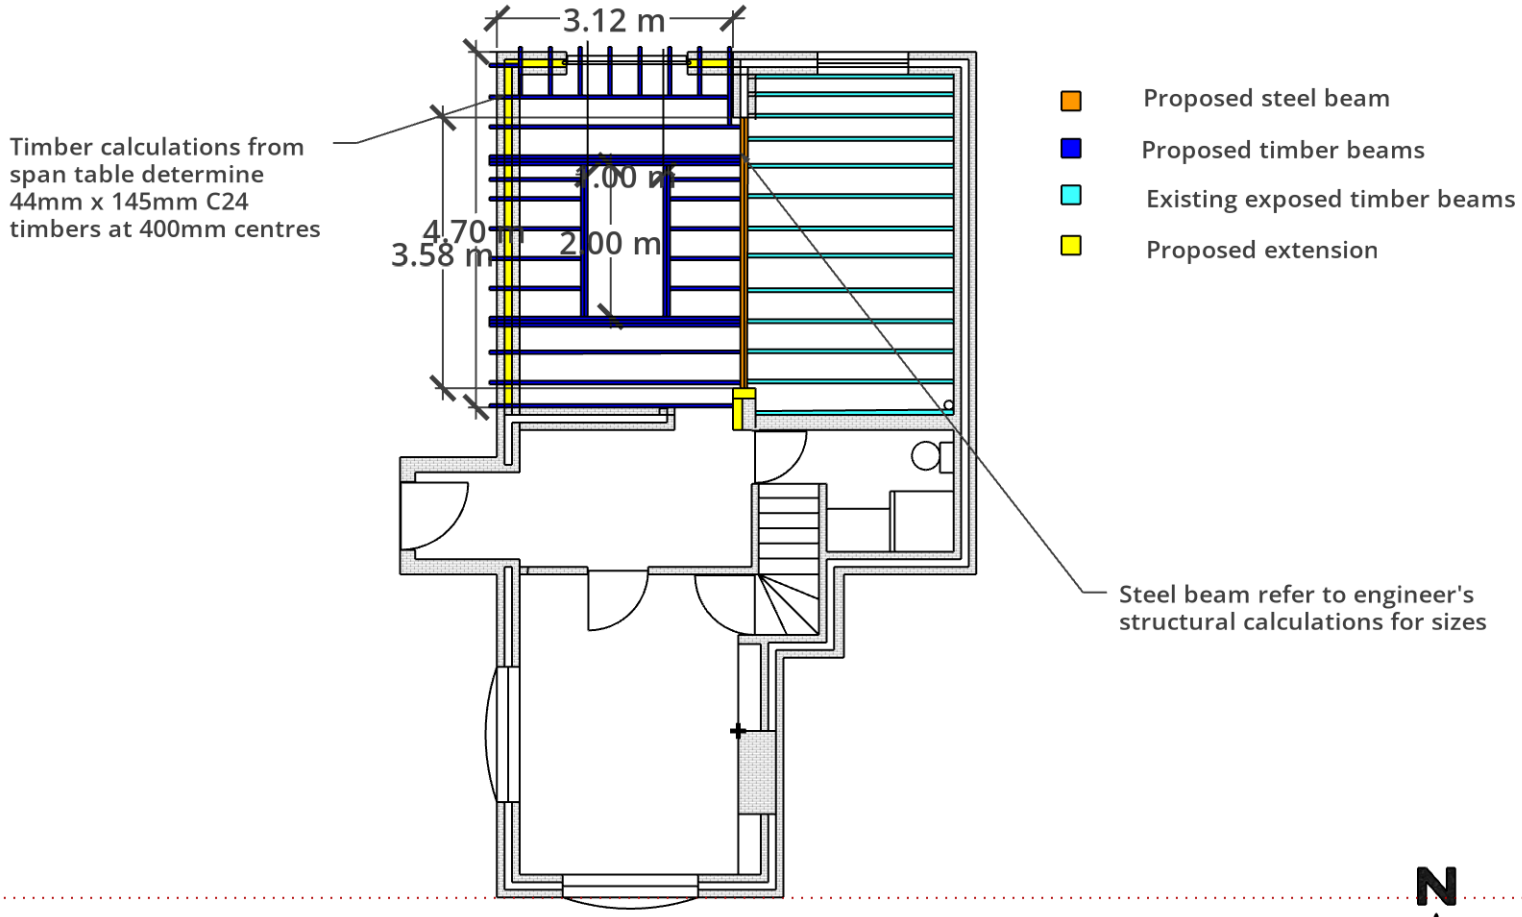


0 1 2 3 4 5 m

Address: Mill Cottage, Brooks Green Road, Coolham, West Sussex, RH13 8GR
Title: Timber Plan R1
Date: 21.10.2026
Scale: 1:100 A4