


LEGEND

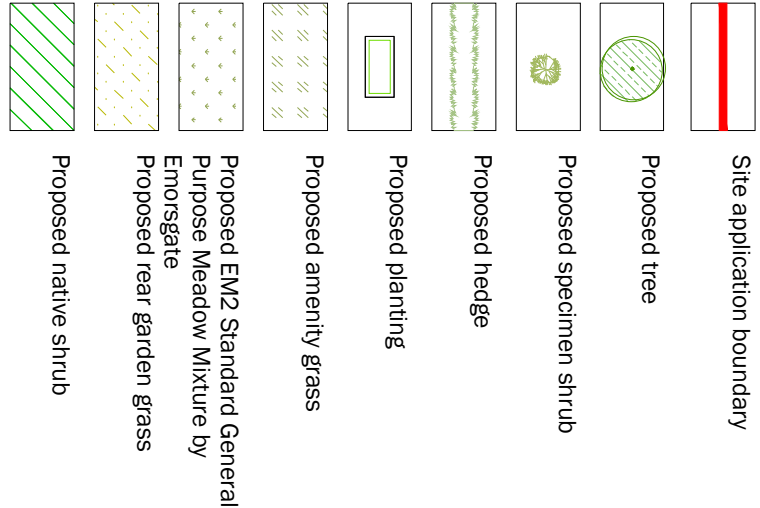

Planting Schedule

TREES

Number	Plant Name	Height	Girth	Pot Size	Specification
3.	Acer campestre	350-425cm	12-14cm	45-85L	Heavy Standard; clear stem minimum 200cm; 5 breaks
2.	Betula pendula	350-425cm	12-14cm	45-85L	Heavy Standard; clear stem minimum 200cm; 5 breaks
2.	Malus sylvestris	250-300cm	10-12cm	45-85L	Selected Standard; 4 hrs; 2x; B; Clear stem 1.75-200cm
2.	Prunus 'Accolade'	350-425cm	12-14cm	35L	Heavy Standard; Clear stem min. 150cm; 5 breaks
2.	Sorbus aria	350-425cm	12-14cm	45-85L	Heavy Standard; clear stem minimum 200cm; 5 breaks

Total :11.

HEDGING

Number	Plant Name	Height	Container	Specification	Density
159.	Euonymus japonicus Green Spire'	40-60cm	5L	Bushy; 9 hrs; C	3/m
16.	Viburnum tinus 'Eve Price'	40-60cm	5L	Bushy; 5 hrs; C	3/m

Total :175.

SHRUBS

Number	Plant Name	Height	Container	Specification	Density
2.	Amelanchier alnifolia 'Obelisk'	150-200cm	15-20L	Bushy; 5 hrs; C	Counted
40.	Euonymus fortunei 'Emerald Gaiety'	20-30cm	5L	Bushy; 9 hrs; C	5/m²
19.	Hebe Autumn Glory'	30-40cm	5L	Bushy; 7 hrs; C	3/m²
20.	Hebe 'Franciscana Blue Gem'	40-60cm	5.7 SL	Bushy; 5 hrs; C	3/m²
7.	Hydrangea paniculata	40-60cm	5L	Bushy; 7 hrs; C	2/m²
6.	Lavandula angustifolia 'Hidcote'	20-30cm	5L	Bushy; 7 hrs; C	3/m²
42.	Lonicera nitida 'May Green'	20-30cm	5L	Bushy; 5 hrs; C	3/m²
70.	Pachysandra terminalis 'Green Carpet'	20-30cm	3L	Several Shoos; 9 hrs; C	7/m²
14.	Philomis frutesca	40-60cm	5.7 SL	Bushy; 5 hrs; C	3/m²
13.	Potentilla fruticosa 'Pink Beauty'	40-60cm	5.7 SL	Bushy; 5 hrs; C	3/m²
5.	Prunus lusitanica	40-60cm	5.7 SL	Bushy; 5 hrs; C	3/m²
36.	Sarcococca hookeriana digyna	30-40cm	5L	Bushy; 8 hrs; C	3/m²
45.	Skimmia confusa 'Kew Green'	30-40cm	5L	Bushy; 8 hrs; C	3/m²
39.	Spiraea japonica 'Golden Princess'	30-40cm	5L	Bushy; 7 hrs; C	3/m²

Total :358.

HERBACEOUS

Number	Plant Name	Container	Specification	Density
104.	Bergenia 'Bressingham White'	3L	Full Pot; C	5/m²

Total :104.

GRASSES

Number	Plant Name	Container	Specification	Density
7.	Deschampsia cespitosa 'Goldtau'	3L	Full Pot; C	5/m²

Total :7.

MIXED NATIVE SHRUB HEDGE

Number	Species	Specification	Height	Density	Percentage Contribution
78.	Cornus sanguinea	1+1; Transplant - seed raised; Branched; 3 hrs; B	60-80cm	0.4Cr Double Staggered at 0.3m offset	30%
40.	Corylus avellana	1+2; Transplant - seed raised; Branched; 3 hrs; B	60-80cm	0.4Cr Double Staggered at 0.3m offset	15%
78.	Ligustrum vulgare	0/1; Cutting; Branched; 2 hrs; B	60-80cm	0.4Cr Double Staggered at 0.3m offset	30%
40.	Rosa canina	1+1; Transplant - seed raised; Branched; 3 hrs; B	60-80cm	0.4Cr Double Staggered at 0.3m offset	15%
27.	Viburnum opulus	1+2; Transplant - seed raised; Branched; 3 hrs; B	60-80cm	0.4Cr Double Staggered at 0.3m offset	10%

Total :263.

NATIVE HEDGE MIX

Number	Species	Specification	Height	Density	Percentage Contribution
63.	Acer campestre	1+2; Transplant - seed raised; B	80-100cm	0.4Cr Double Staggered at 0.3m offset	10%
93.	Cornus sanguinea	1+1; Transplant - seed raised; Branched; 2 hrs; B	40-60cm	0.4Cr Double Staggered at 0.3m offset	15%
123.	Corylus avellana	Branched; 3 hrs; B	60-80cm	0.4Cr Double Staggered at 0.3m offset	20%
63.	Ilex aquifolium	Transplant - seed raised; 1+2 hrs; B	40-60cm	0.4Cr Double Staggered at 0.3m offset	10%
93.	Ligustrum vulgare	0/2; Cutting; Branched; 3 hrs; B	60-80cm	0.4Cr Double Staggered at 0.3m offset	15%
63.	Prunus spinosa	1+2; Transplant - seed raised; Branched; 3 hrs; B	80-100cm	0.4Cr Double Staggered at 0.3m offset	10%
63.	Rosa canina	1+1; Transplant - seed raised; Branched; 3 hrs; B	60-80cm	0.4Cr Double Staggered at 0.3m offset	10%
63.	Viburnum opulus	1+2; Transplant - seed raised; Branched; 3 hrs; B	60-80cm	0.4Cr Double Staggered at 0.3m offset	10%

Total :624.

NATIVE SHRUB MIX

Number	Species	Specification	Height	Pot Size	Density	Percentage Contribution
117.	Cornus sanguinea	1+1; Transplant - seed raised; Branched; 3 hrs; B	60-80cm		3/m ²	25%
94.	Corylus avellana	1+2; Transplant - seed raised; Branched; 3 hrs; B	60-80cm		3/m ²	20%
71.	Ligustrum vulgare	0/2; Cutting; Branched; 3 hrs; B	60-80cm		3/m ²	15%
16.	Lonicera periclymenum	Caned; Several Shoots; 3 hrs; C	60-80cm	3L	1/m ²	10%
48.	Sambucus nigra	1+1; Transplant - seed raised; Branched; 3 hrs; B	60-80cm		2/m ²	15%
48.	Viburnum opulus	1+2; Transplant - seed raised; Branched; 3 hrs; B	60-80cm		2/m ²	15%

Total :394.

Drawing for planning purposes only, do not construct from this drawing.

This drawing is to be used for planning information only.

Any species selection must be verified with the relevant Local Authority.

This layout must be checked in accordance with NREB Chapter 10.2 (October 4.2 - Biodiversity and Landscaping) prior to implementation.

Excavations, Contractors must ensure they have full information relating to services and drainage positions before undertaking any excavation.

Root barriers to be used in association with tree planting adjacent to walls, services, property etc.

FOR OTHER LANDSCAPE DRAWINGS SEE THE FOLLOWING:

Detailed Land Landscape Proposals -2945-LL-ZZ-ZR-0101

Landscaping Specification and Details -2945-LL-ZZ-ZR-0301

0 1 2 5 10m

Scale in metres

Rev	Date	Description	Drn	Chk
P02	17.10.25	Native planting reviewed, ASP/Don	CT	WL
P01	26.09.25	Final issue	LL	WL

Title: Detailed Planning Proposals

Project: Hilliard Road, Sloughurst

Client: Rother New Homes

Date: September 2025

Scale: 1:200 @ A1

Drawing No: 2985-LL-ZZ-ZR-0201

Revision: P02

Author: Planning

Project No: 1249

Project No: 1249