




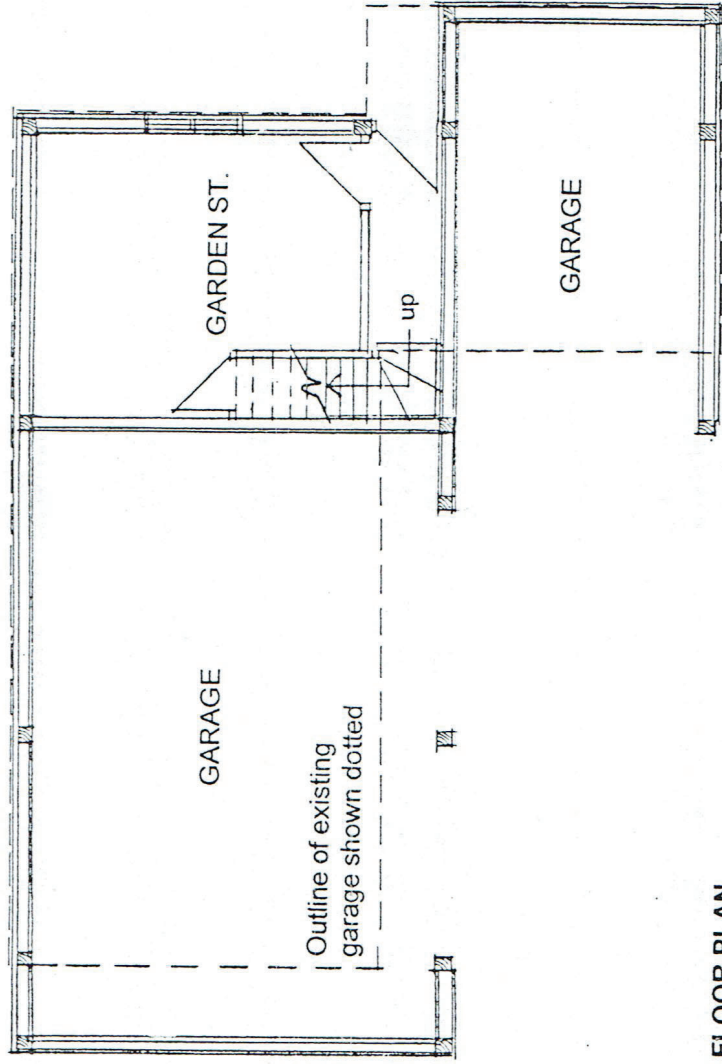


FLOOR PLAN

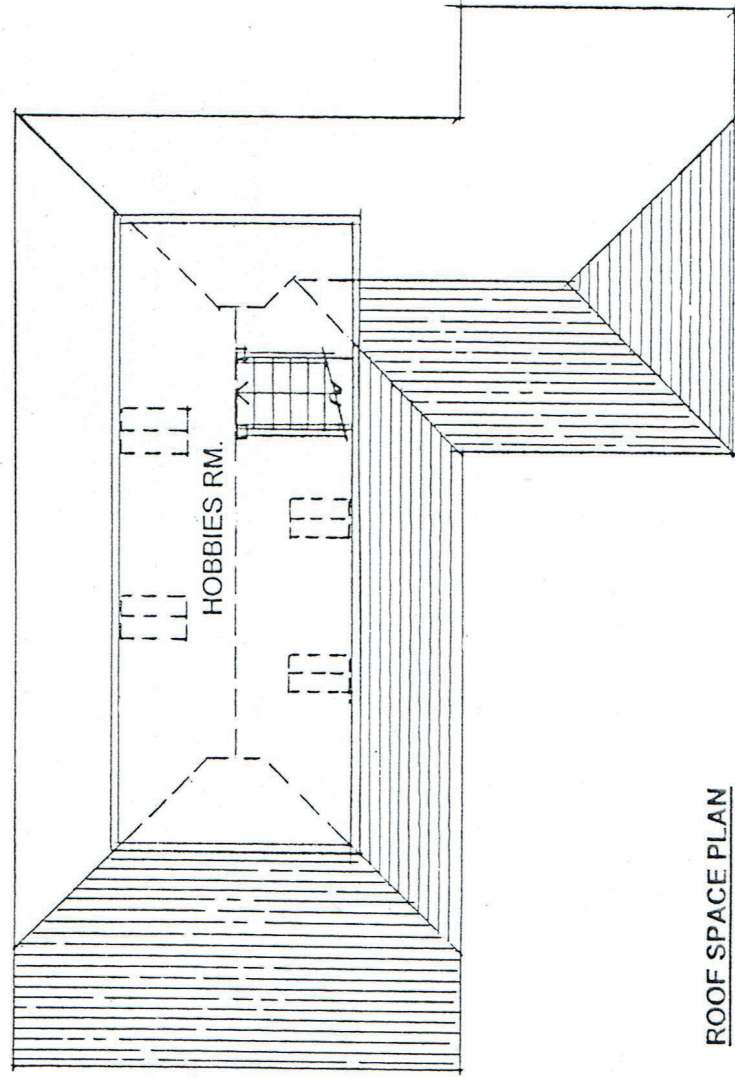


ROOF SPACE PLAN

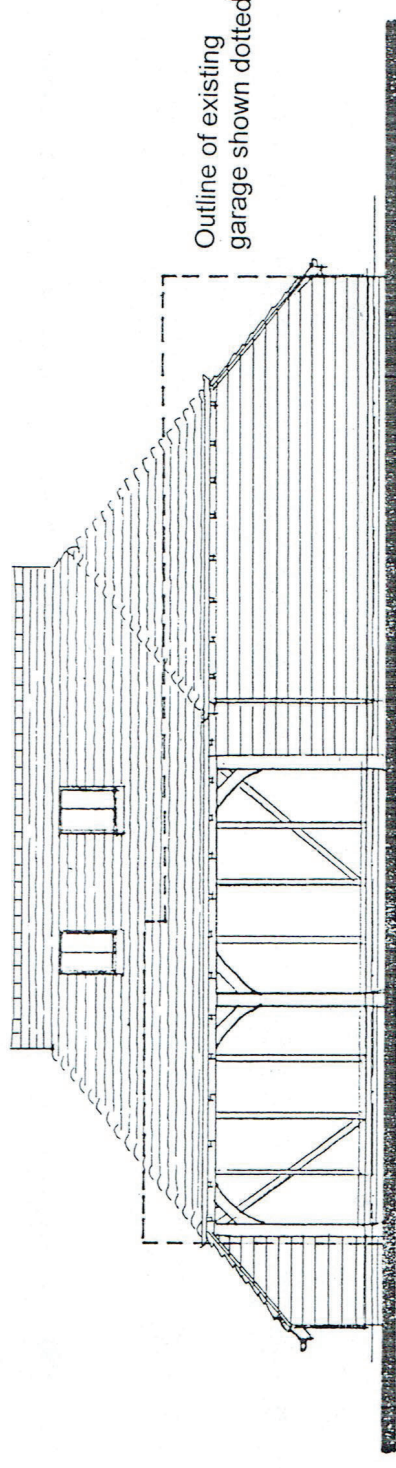


NORTH ELEVATION

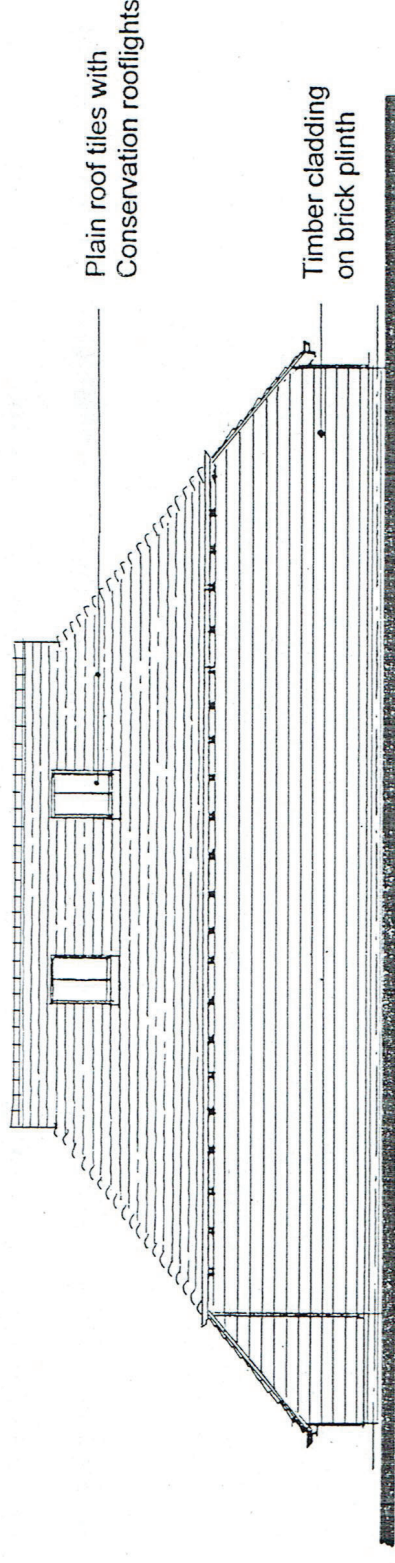

SOUTH ELEVATION

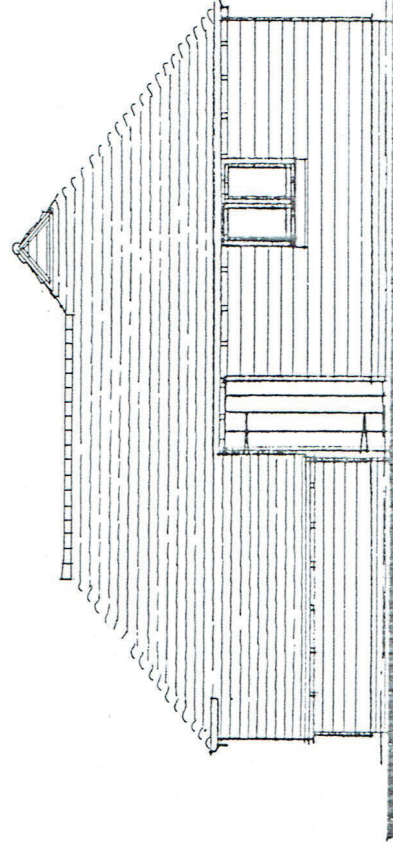

WEST ELEVATION

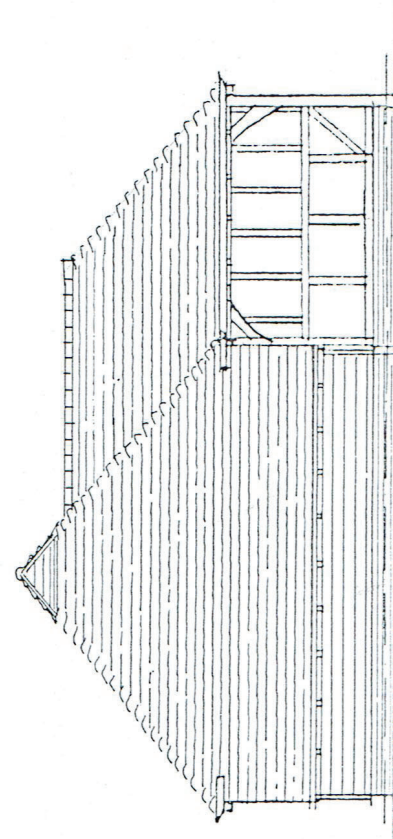

EAST ELEVATION