


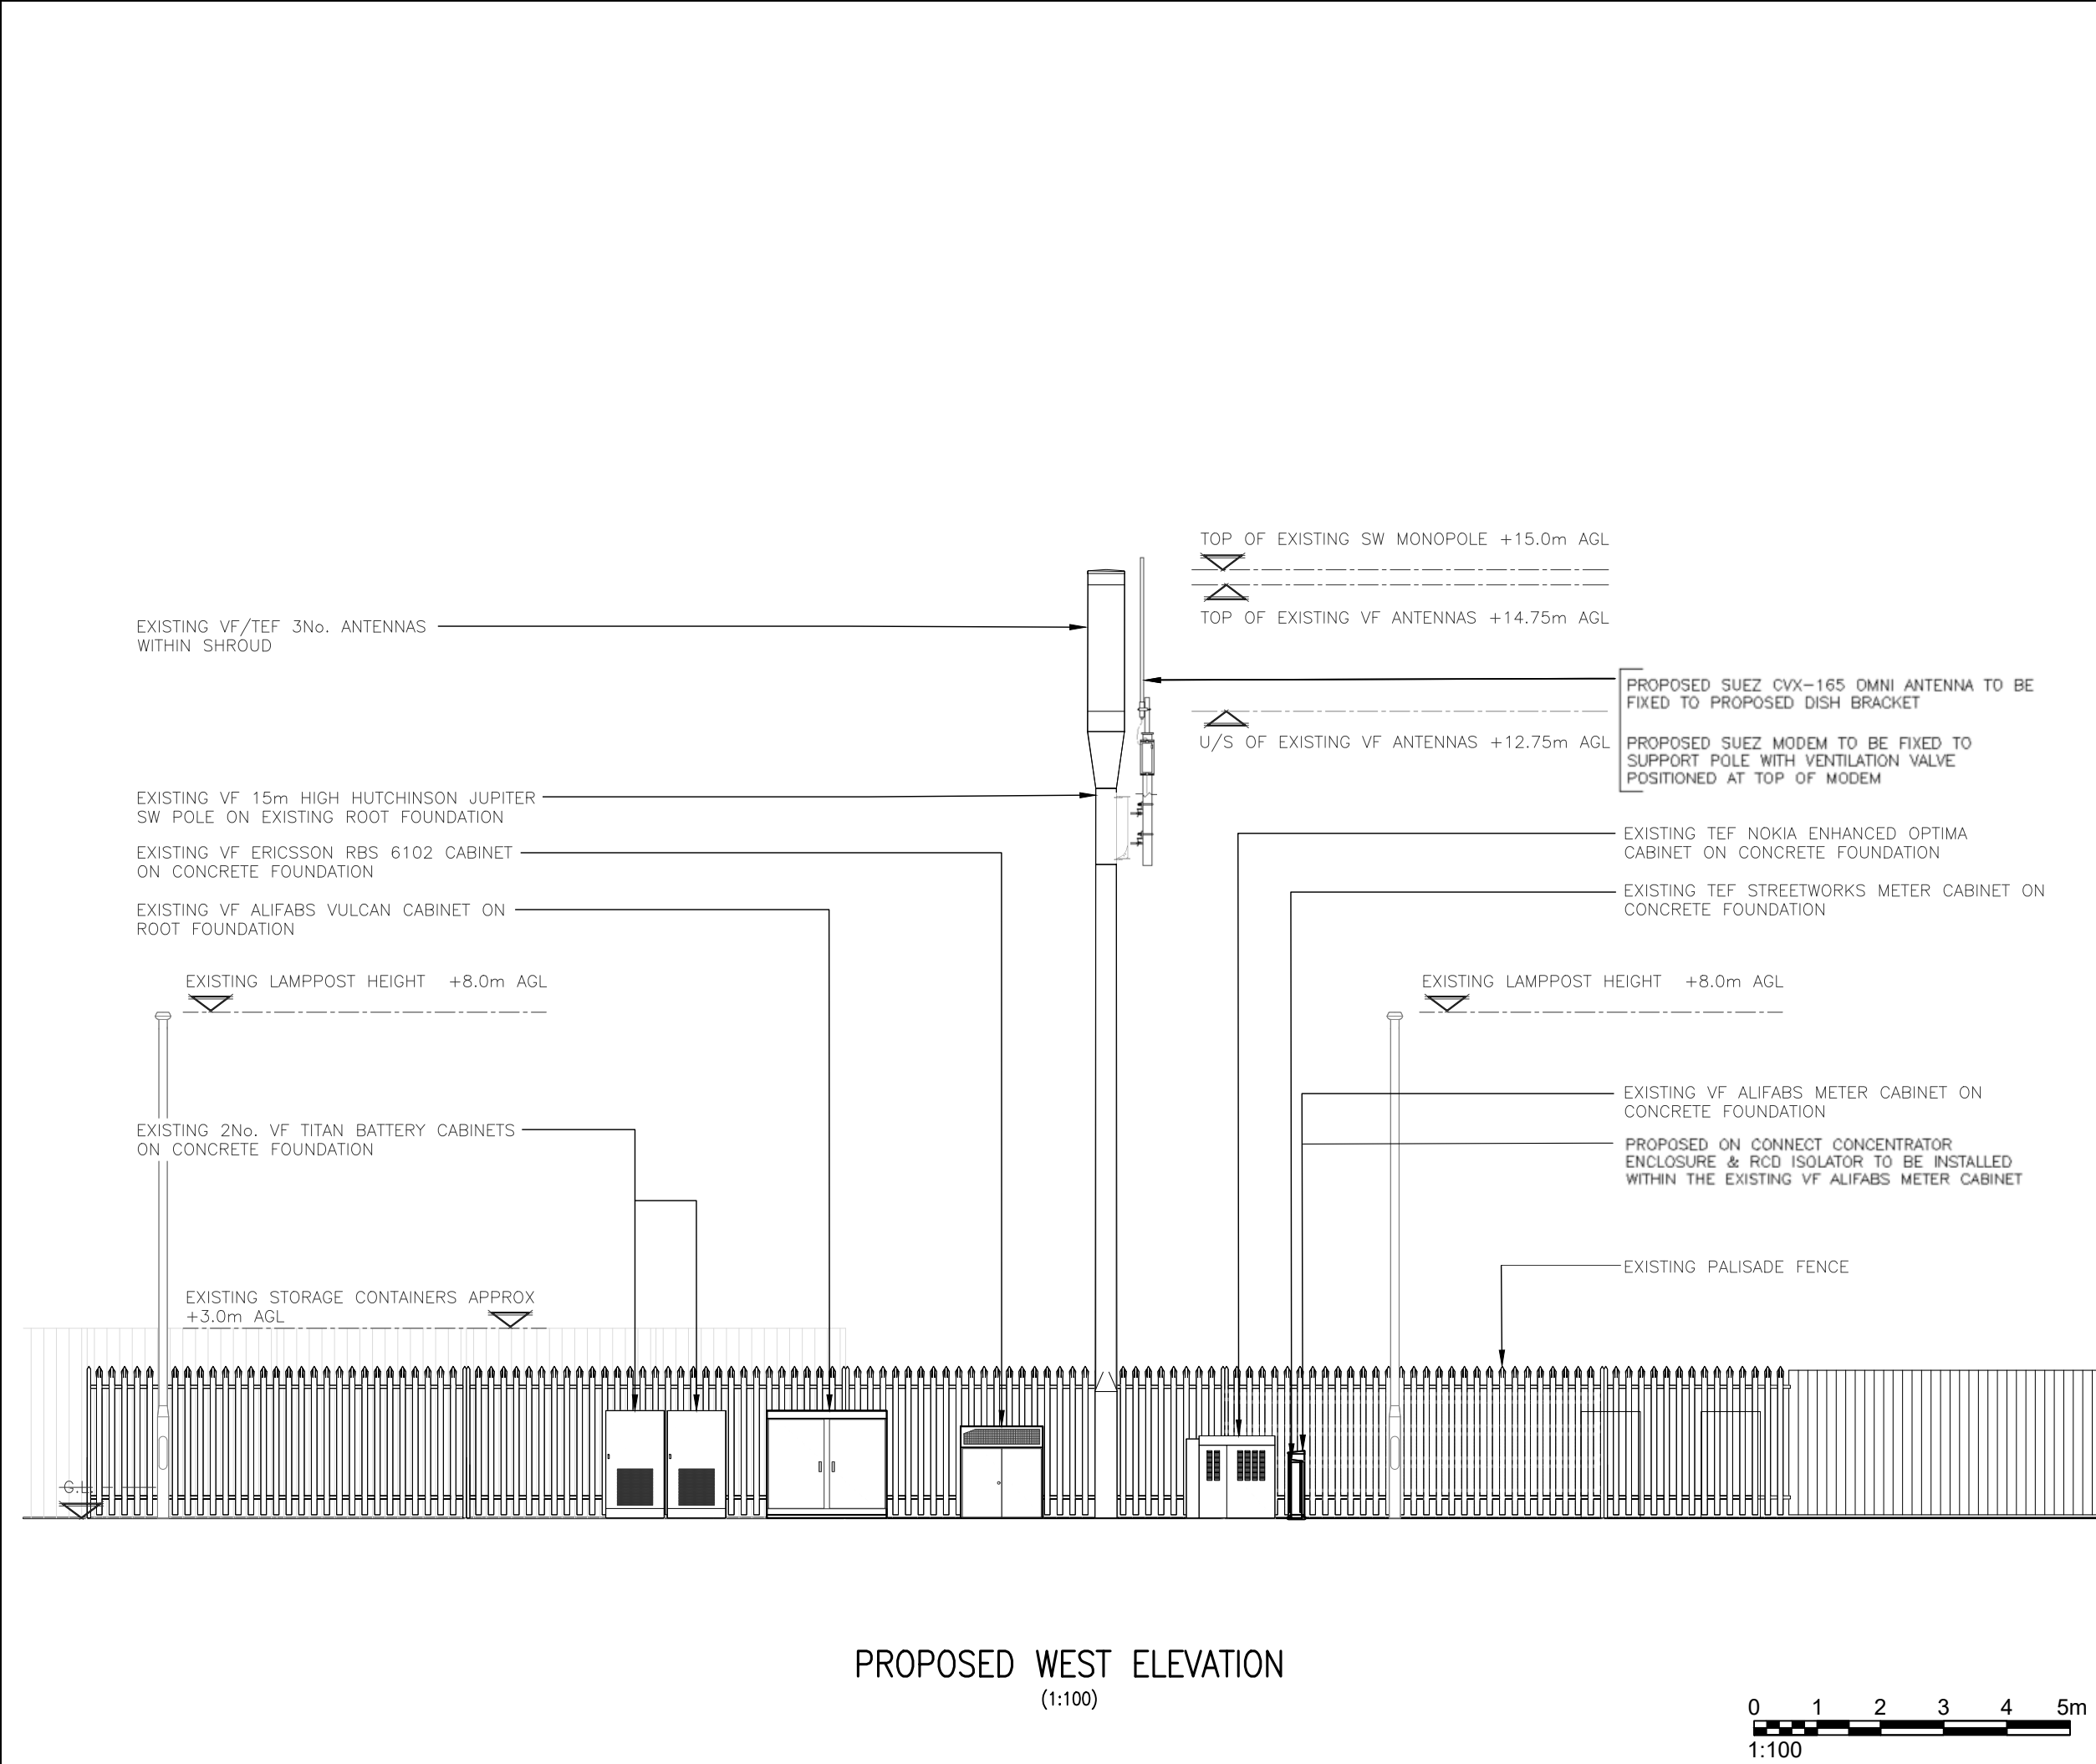

ALL DIMENSIONS ARE IN mm UNLESS NOTED OTHERWISE

N.G.R

E: 518296

N: 131937

NOTES:

NOTE: TEMPORARY SOLUTION TO BE INSTALLED IN LIEU OF PERMANENT SOLUTION WHICH IS TO BE COMPLETED BY TELENT. ALL DEPENDENCIES TO BE COMPLETE BY TELENT TO CONFIRM PERMANENT SOLUTIONS VIABILITY. UI HAVE NOT ATTENDED SITE TO VERIFY EXISTING INFRASTRUCTURE

NOTE: UNISTRUT TO BE CUT TO APPROPRIATE LENGTHS AND CAPS TO BE UTILISED TO ENSURE NO UNPROTECTED EDGES

NOTE: USE EXISTING CABLE ENTRIES AT HIGH LEVEL IF THEIR PROXIMITY IS APPROPRIATE. IF UNAVAILABLE, HATCH TO BE REMOVED, AND DRILLED WITH A 40Ø HOLE TO ALLOW FOR INSTALLATION OF CABLES FOR THE OMNI ANTENNA

A	Issued for Approval	FPD	RWB	13.09.22	
REV	MODIFICATION	BY	CH	DATE	



United Infrastructure
4 Clearwater, Lingley Mere Business Park, Lingley Green Avenue,
Great Sankey, Warrington, WA5 3UZ
t. 44 (0)151 420 4128
www.unitedinfrastructure.com



Cell Name			Opt.
HORSHAM LITTLE HAVEN			A
Cell ID No			
CORNERSTONE	VF	VMO2	
12756221	80228_15	N/A	

Site Address / Contact Details

SEARLE INDUSTRIAL ESTATE
16 PARSONAGE ROAD
HORSHAM
WEST SUSSEX
RH12 4AQ

Drawing Title:

PROPOSED SITE ELEVATION

Purpose of issue:		PLANNING		Dwg Rev:
Drawing Number:		301		A
Surveyed By:		Original Sheet Size:		Pack Issue:
RSD		A3		
Drawn:	Date:	Checked:	Date:	
FPD	13.09.22	RWB	13.09.22	A

012345m

1:100

SDNT0005 Version 1.2