

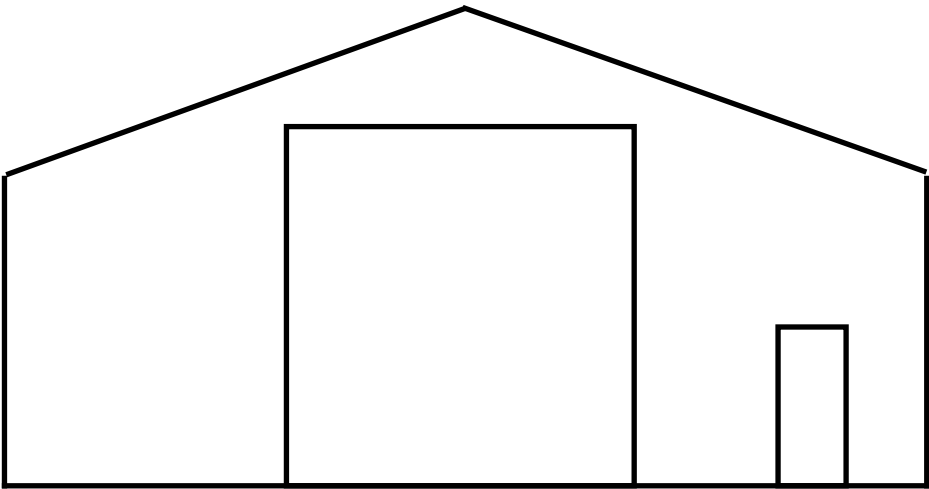


North Elevation

 

South Elevation

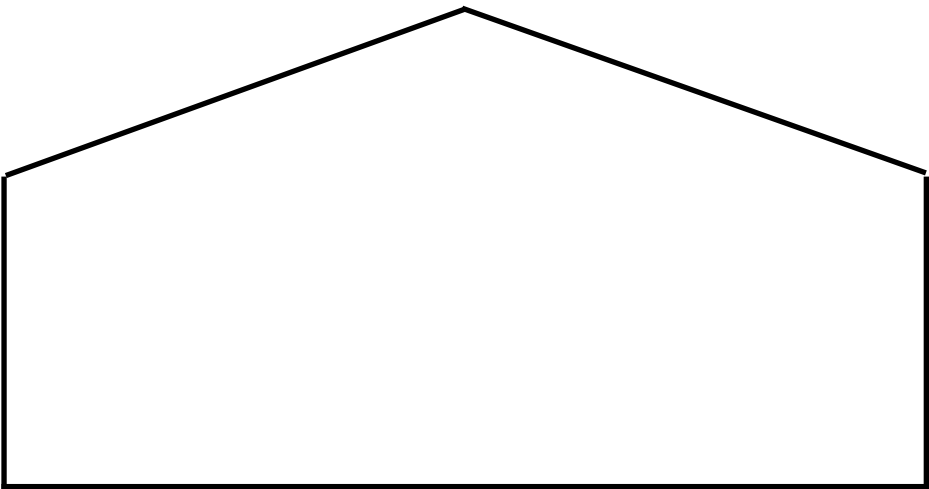

Floor Plan



Scale @ 1:100