Zephyr X
Horsham

N


Sheet Size	
A1	This drawing and the works depicted are the copyright of AP Architecture Ltd. and may only be reproduced by written permission. All dimensions depicted are subject to checking on site, any discrepancies to be noted to office of origin immediately. Only figured dimensions to be used. The information in this drawing is solely applicable to the below project.

5 10 15 20 25 30 35 40 45 50 55 60 65 70 75 80 85 90 95 100


(Scale Bar - 1 to 1mm)




Proposed Site Plan
Scale 1:200

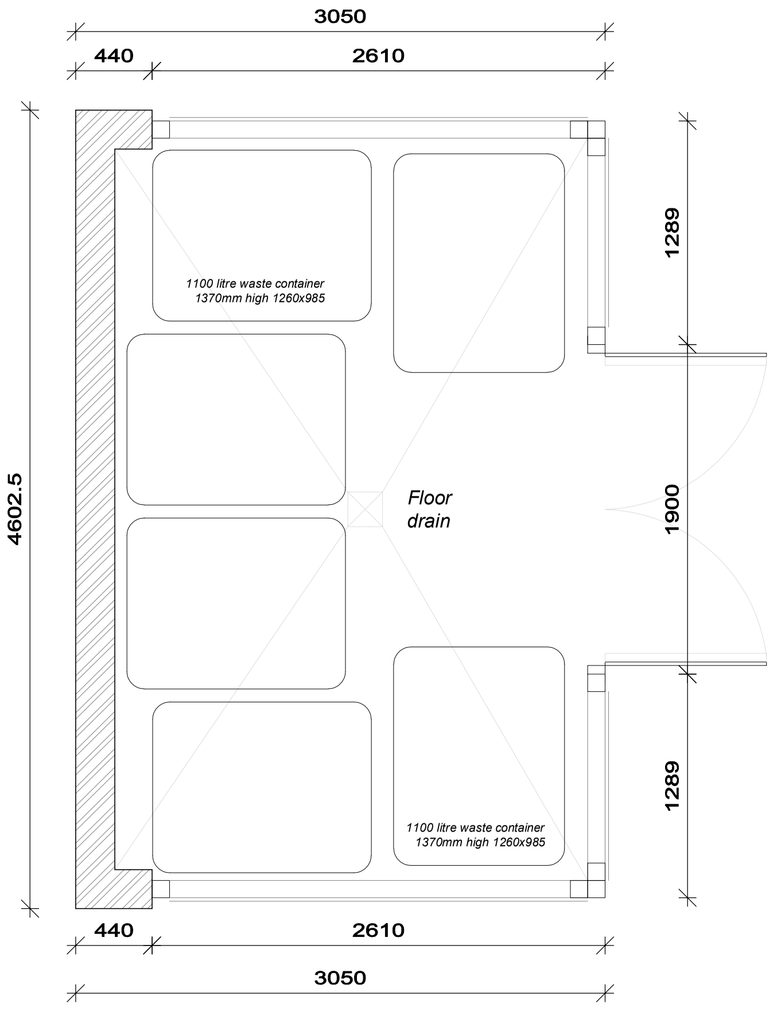


Bin Store Plan
Scale 1:25

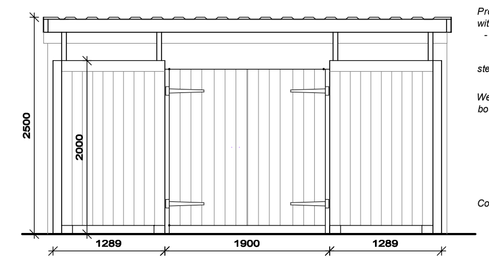


Front Elevation - Bin Store
Scale 1:50

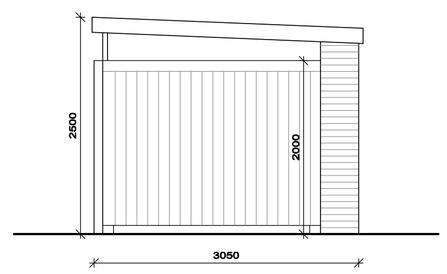

Side Elevation - Bin Store
Scale 1:50

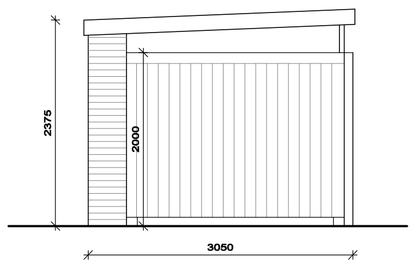


Side Elevation - Bin Store
Scale 1:50

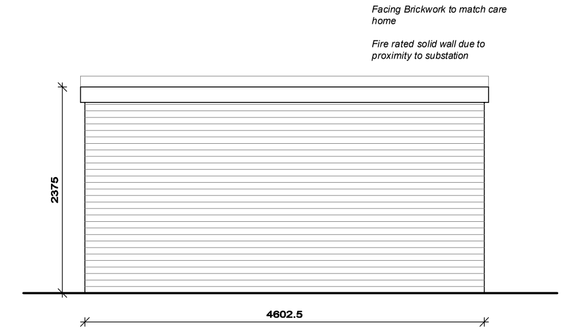

Rear Elevation - Bin Store
Scale 1:50



Cycle shelter by Urban Street Products
Eco Cycle shelter and rack (6 bikes)
USP/ES6/3HR

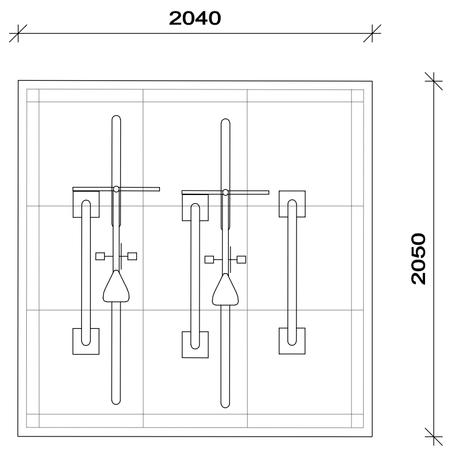

Cycle Store Plan
Scale 1:25

Revision : Date : Description : By :

Client :
Zephyr X Horsham

Project :
Proposed Care Home Development at Hurst Road, Horsham, RH12 2DN

Drawing :
Proposed Bin Store & Cycle Store

Date : **08.10.26**

Drawn By : **RP**

Drawing No : **AP20027- D04**

Revision : **-**

Scale : **as shown**

AP ARCHITECTURE LIMITED

Commercial | Residential | Retail | Healthcare | Offices

E-Innovation Centre, Priorslee, Telford, Shropshire. TF2 9FT
www.ap-architecture.co.uk mail@ap-architecture.co.uk

Tel : 01952 288 290 Birmingham - 0121 369 0290

Fax : 01952 288 291 Wolverhampton - 01902 518 290