BUFFER ZONE AND LANDSCAPE PLAN OF HOLIDAY COTTAGE
1:200 at A1

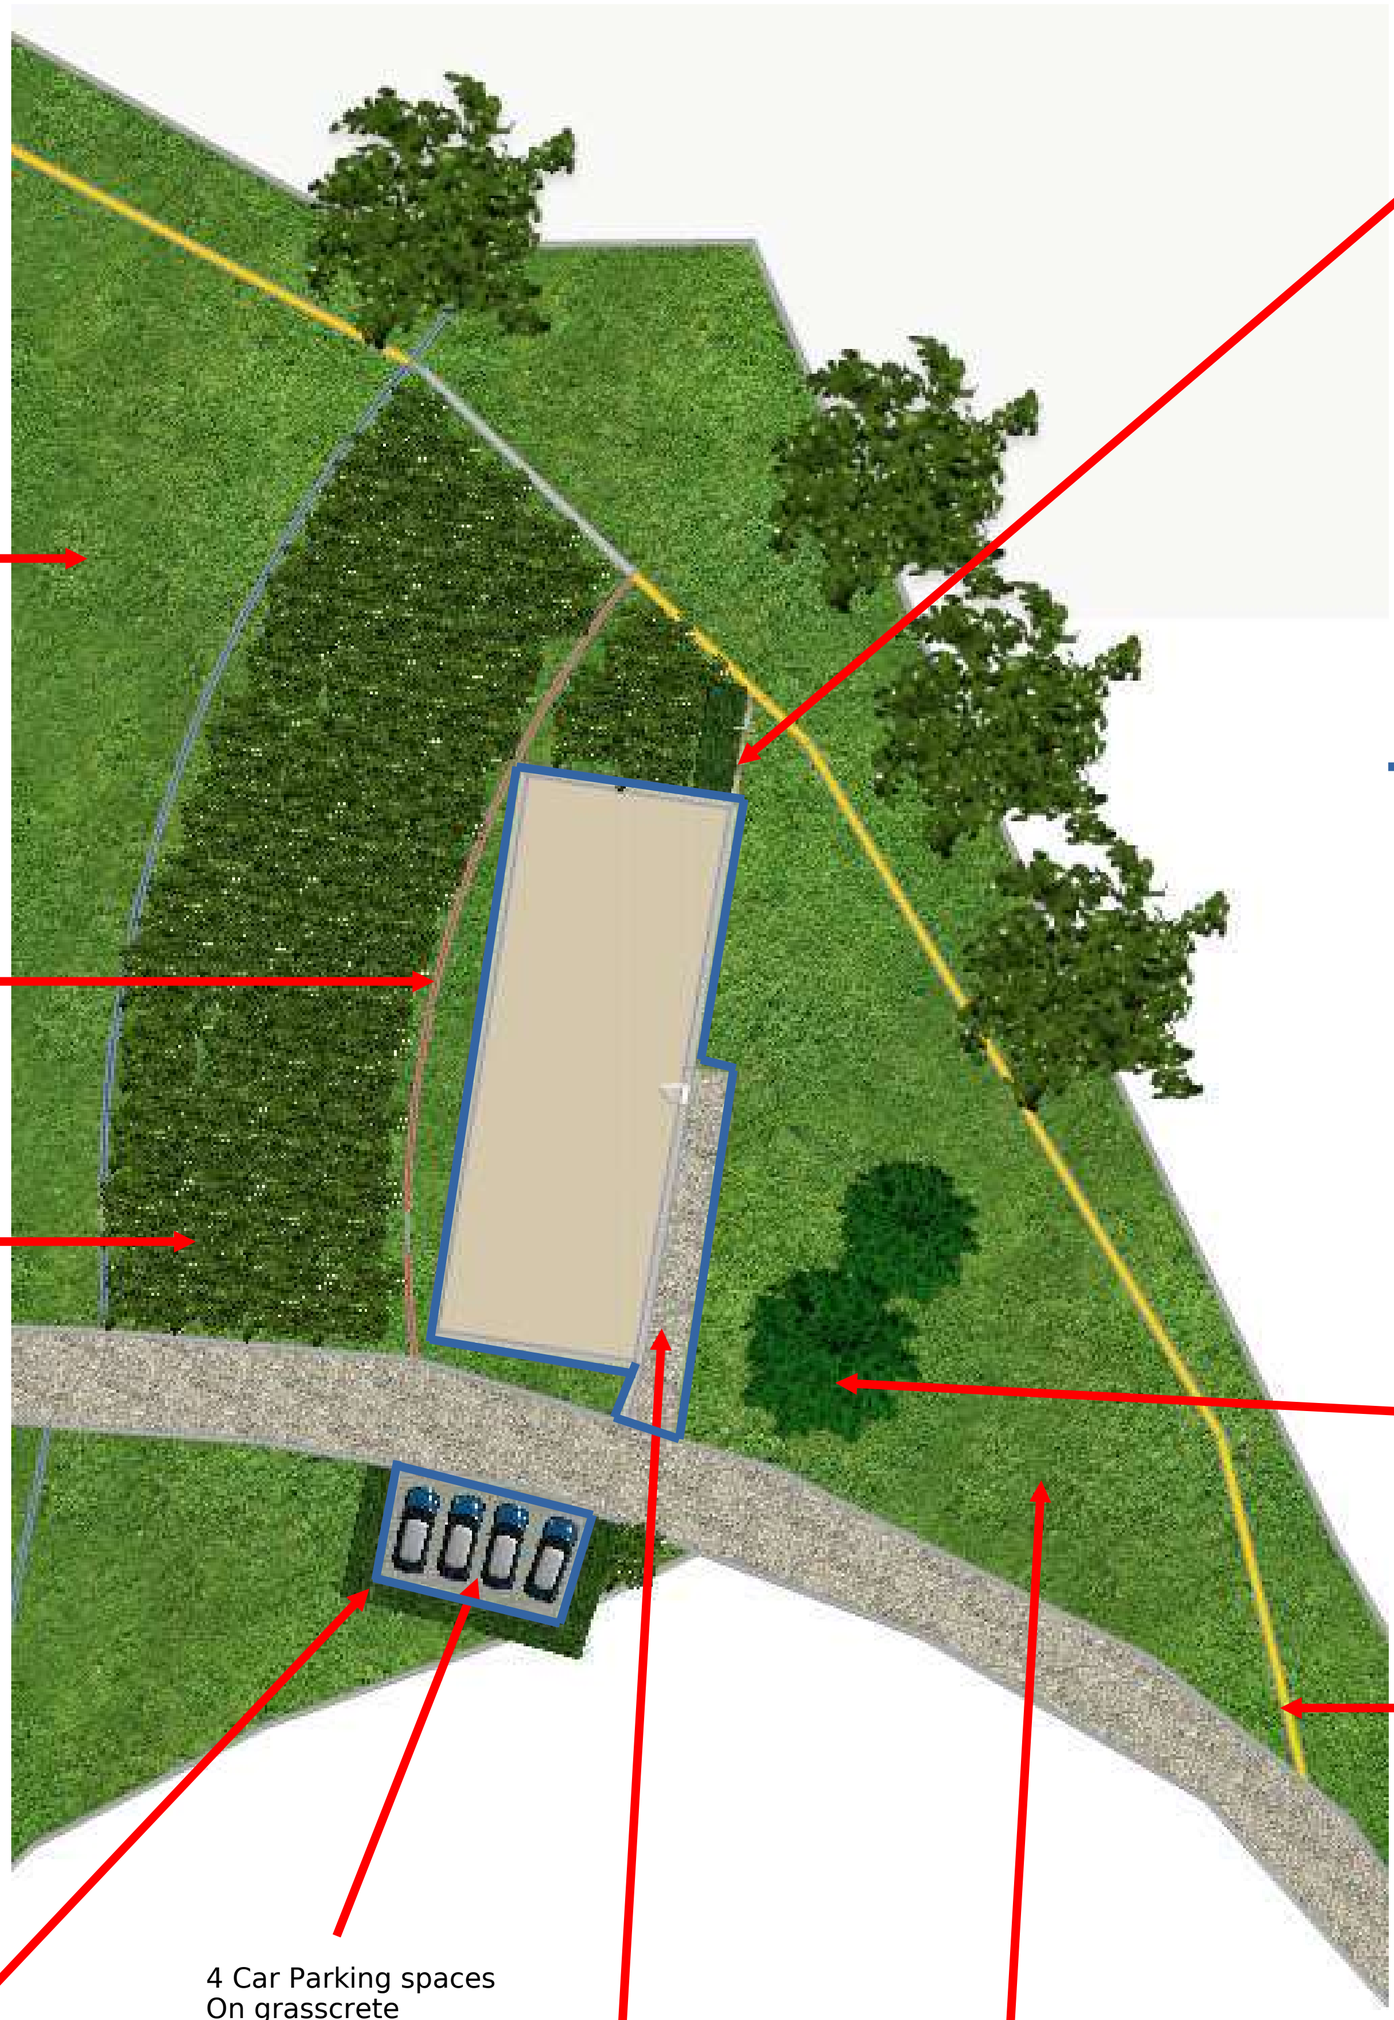

Ancient
Woodland

15m from ancient Woodland

Buffer Zone planted
Out to spec in statement

Native hedging
Around car parking

4 Car Parking spaces
On grasscrete

Hoggin crushed
Limestone path
Being permeable
surface

Stock proof fence

Curtilage Boundary

Mature Scotts Pine

Public footpath
With existing post
And rail fence
Lock House side
And stock proof
Fence farmland
side

Existing parkland setting
Remains unchanged with
No demarcated gardens

North

Scale Bar

0 10