PROPOSED FRONT ELEVATION

17A Causeway, Horsham, West Sussex RH12 1HE

THE STEEL GALLERY

Listed Building Consent | DC/26/1368

01 PROPOSED FRONT ELEVATION

Scale 1:50 at A3 | dimensions in millimetres

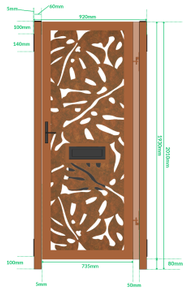

PRINT SCALE CHECK

920 mm overall width = 18.40 mm on paper

2010 mm overall height = 40.20 mm on paper

0 0.5 1.0 1.5 2.0 m

1:50 metric scale bar | full length 40 mm

DRAWING NOTES

Original supplied gate image retained, including posts, decorative pattern, hinges, letterbox, handle and dimensions. Raster calibrated to the 920 mm and 2010 mm overall dimension endpoints; internal dimensions remain as supplied. Elevation shows the gate assembly only. Surrounding walls and building fabric are not supplied or depicted.

02 ENLARGED ORIGINAL REFERENCE

For detail and dimension legibility only - DO NOT SCALE

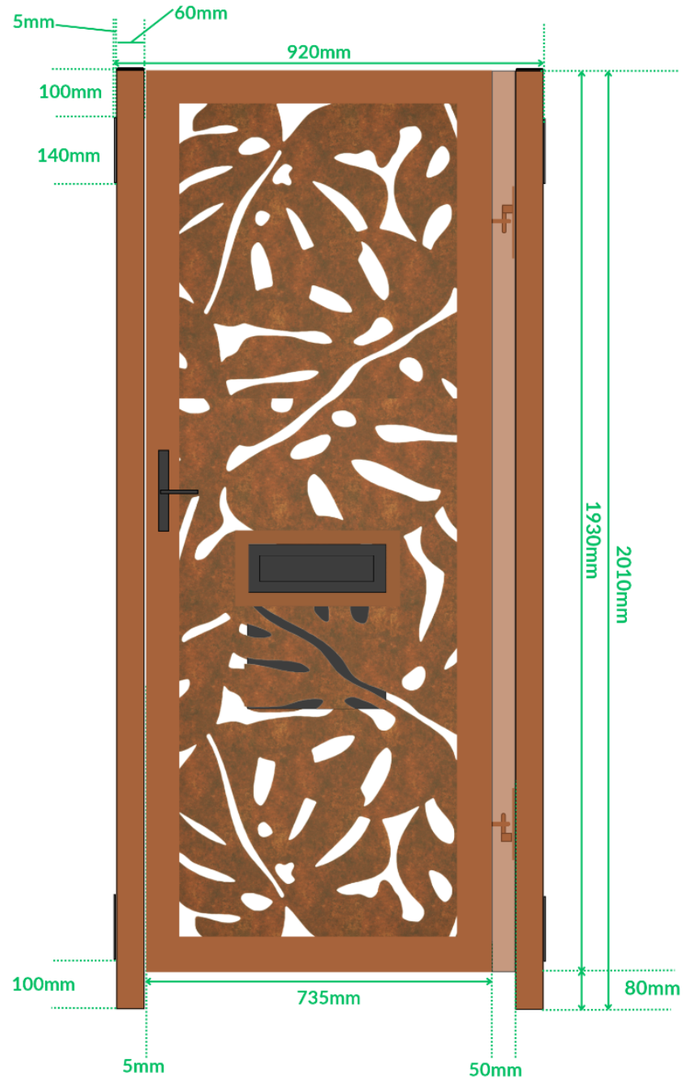

Drawing no. TSG-17601-PFE-01

Revision A | 10 November 2026

Scale 1:50 at A3 (420 x 297 mm)

Print Actual Size / 100%. Disable Fit to Page.

PROPOSED | Sheet 1 of 1

Check scale bar after printing.