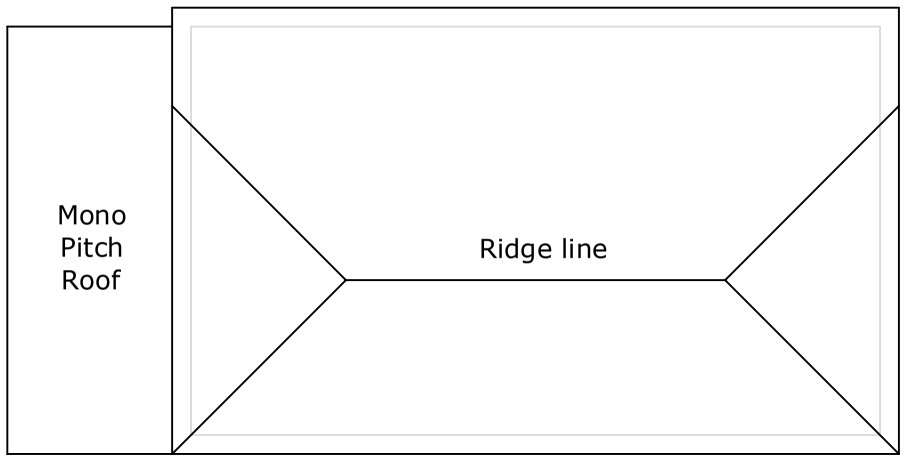

Roof Plan

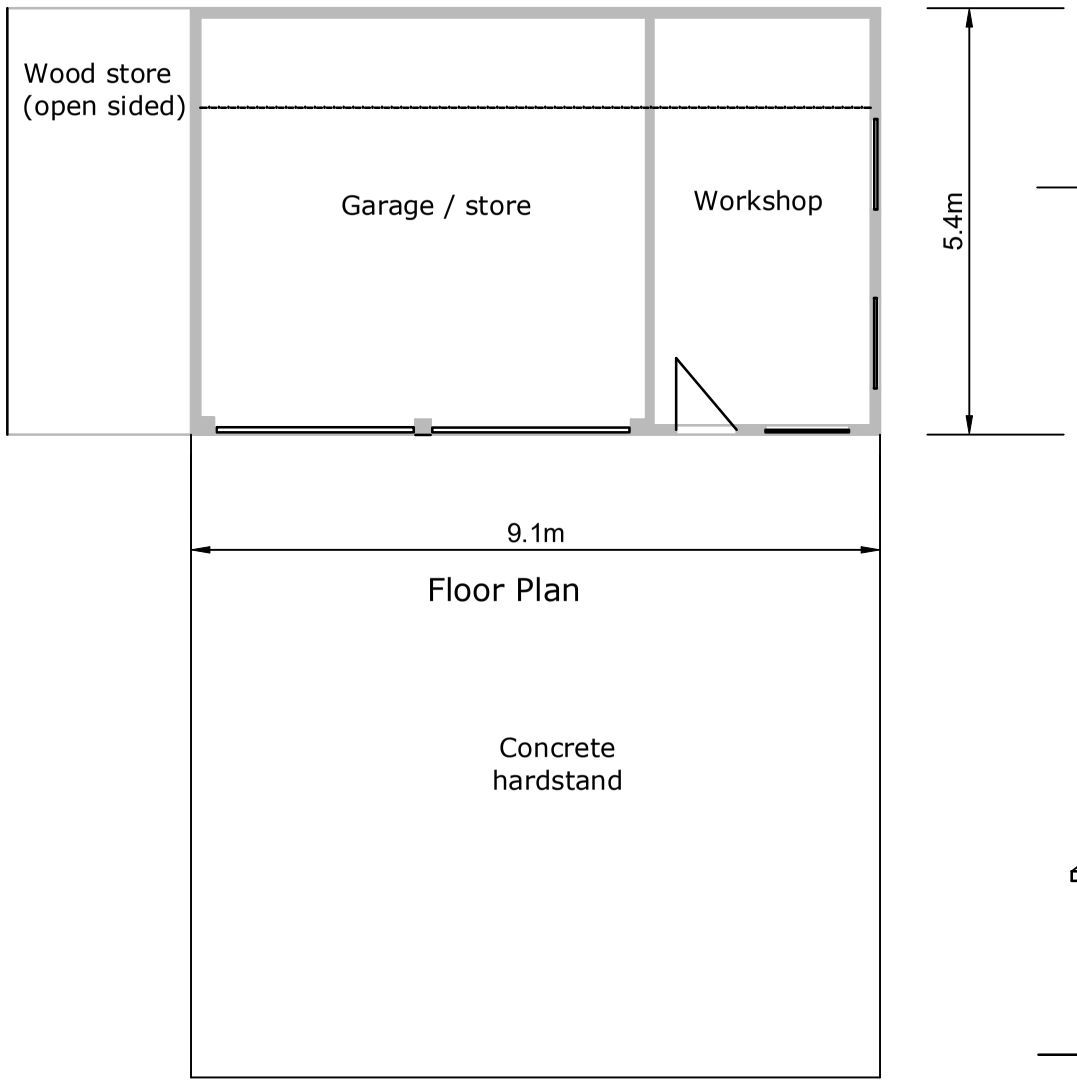

Floor Plan

Concrete
hardstand

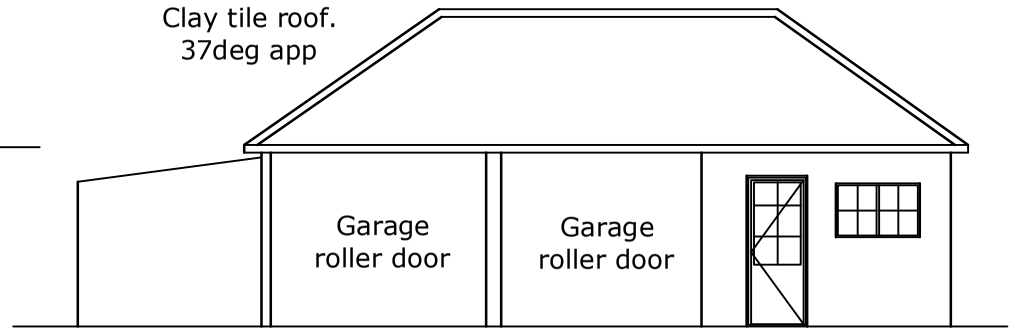

Front Elevation

Feather edge
timber cladding

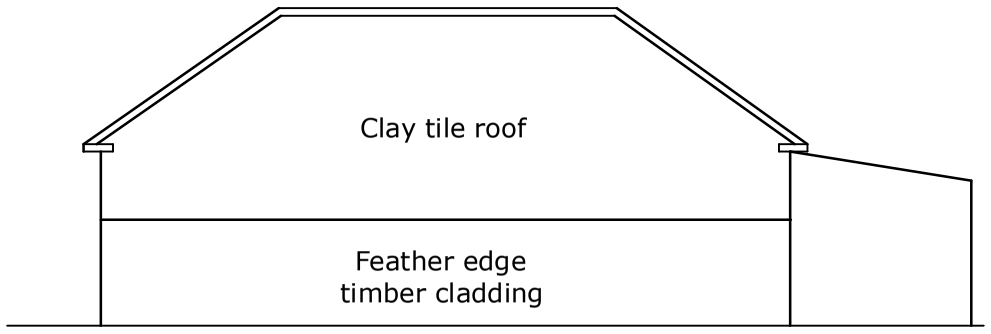

Rear Elevation

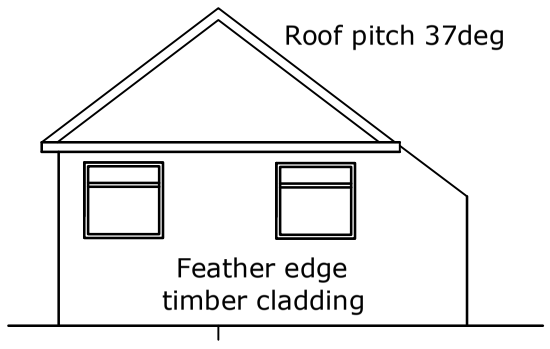

Side Elevation - east

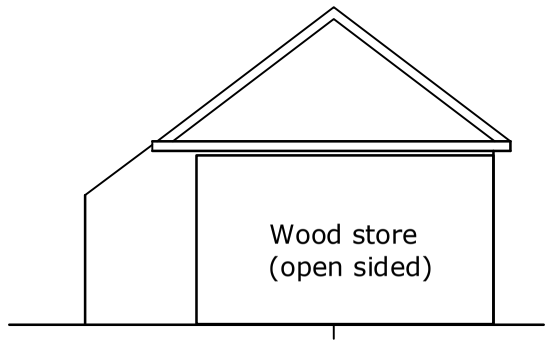

Side Elevation - west



Photo not
to scale



Scale Bar

Existing Outbuilding 1:100

wilbar associates
HIGHWAY CONSULTANTS
TRAINING PROVIDER
EVENT TRAFFIC MANAGEMENT

Woodbrooke Farm, Toat Lane, Pulborough
West Sussex RH20 1BX
T/Fax: 01798 874653 email: mail@wilbarassociates.co.uk
web: www.wilbarassociates.co.uk

Drawing produced by
HB2 Design, Brighton

This drawing has been specifically prepared to meet the requirements of the named client and may contain design and innovative features which differ from conventional design standards.

Client:-

Duncan Paul Driver

Drawing Title:

Hare Field House, Gay Street Lane, North Heath, Pulborough RH20 2HW

Workshop, Garage and Store Refurbishment and Extension.

Existing Plan and elevations

Rev	Revision details	Chkd	Appd	Date
B	Roof plan added	PJH	DPD	06 11 26
A	Roofline adjusted	PJH	DPD	25 08 26
	Original release	PJH	DPD	27 07 24

Drawn: PJH | Scale 1:100 @ A3 | Print at A3

Drawing No. J1810-P03-B Existing Plans Elevation

Printed 07.11.2026 File name j1810-hare field site plan