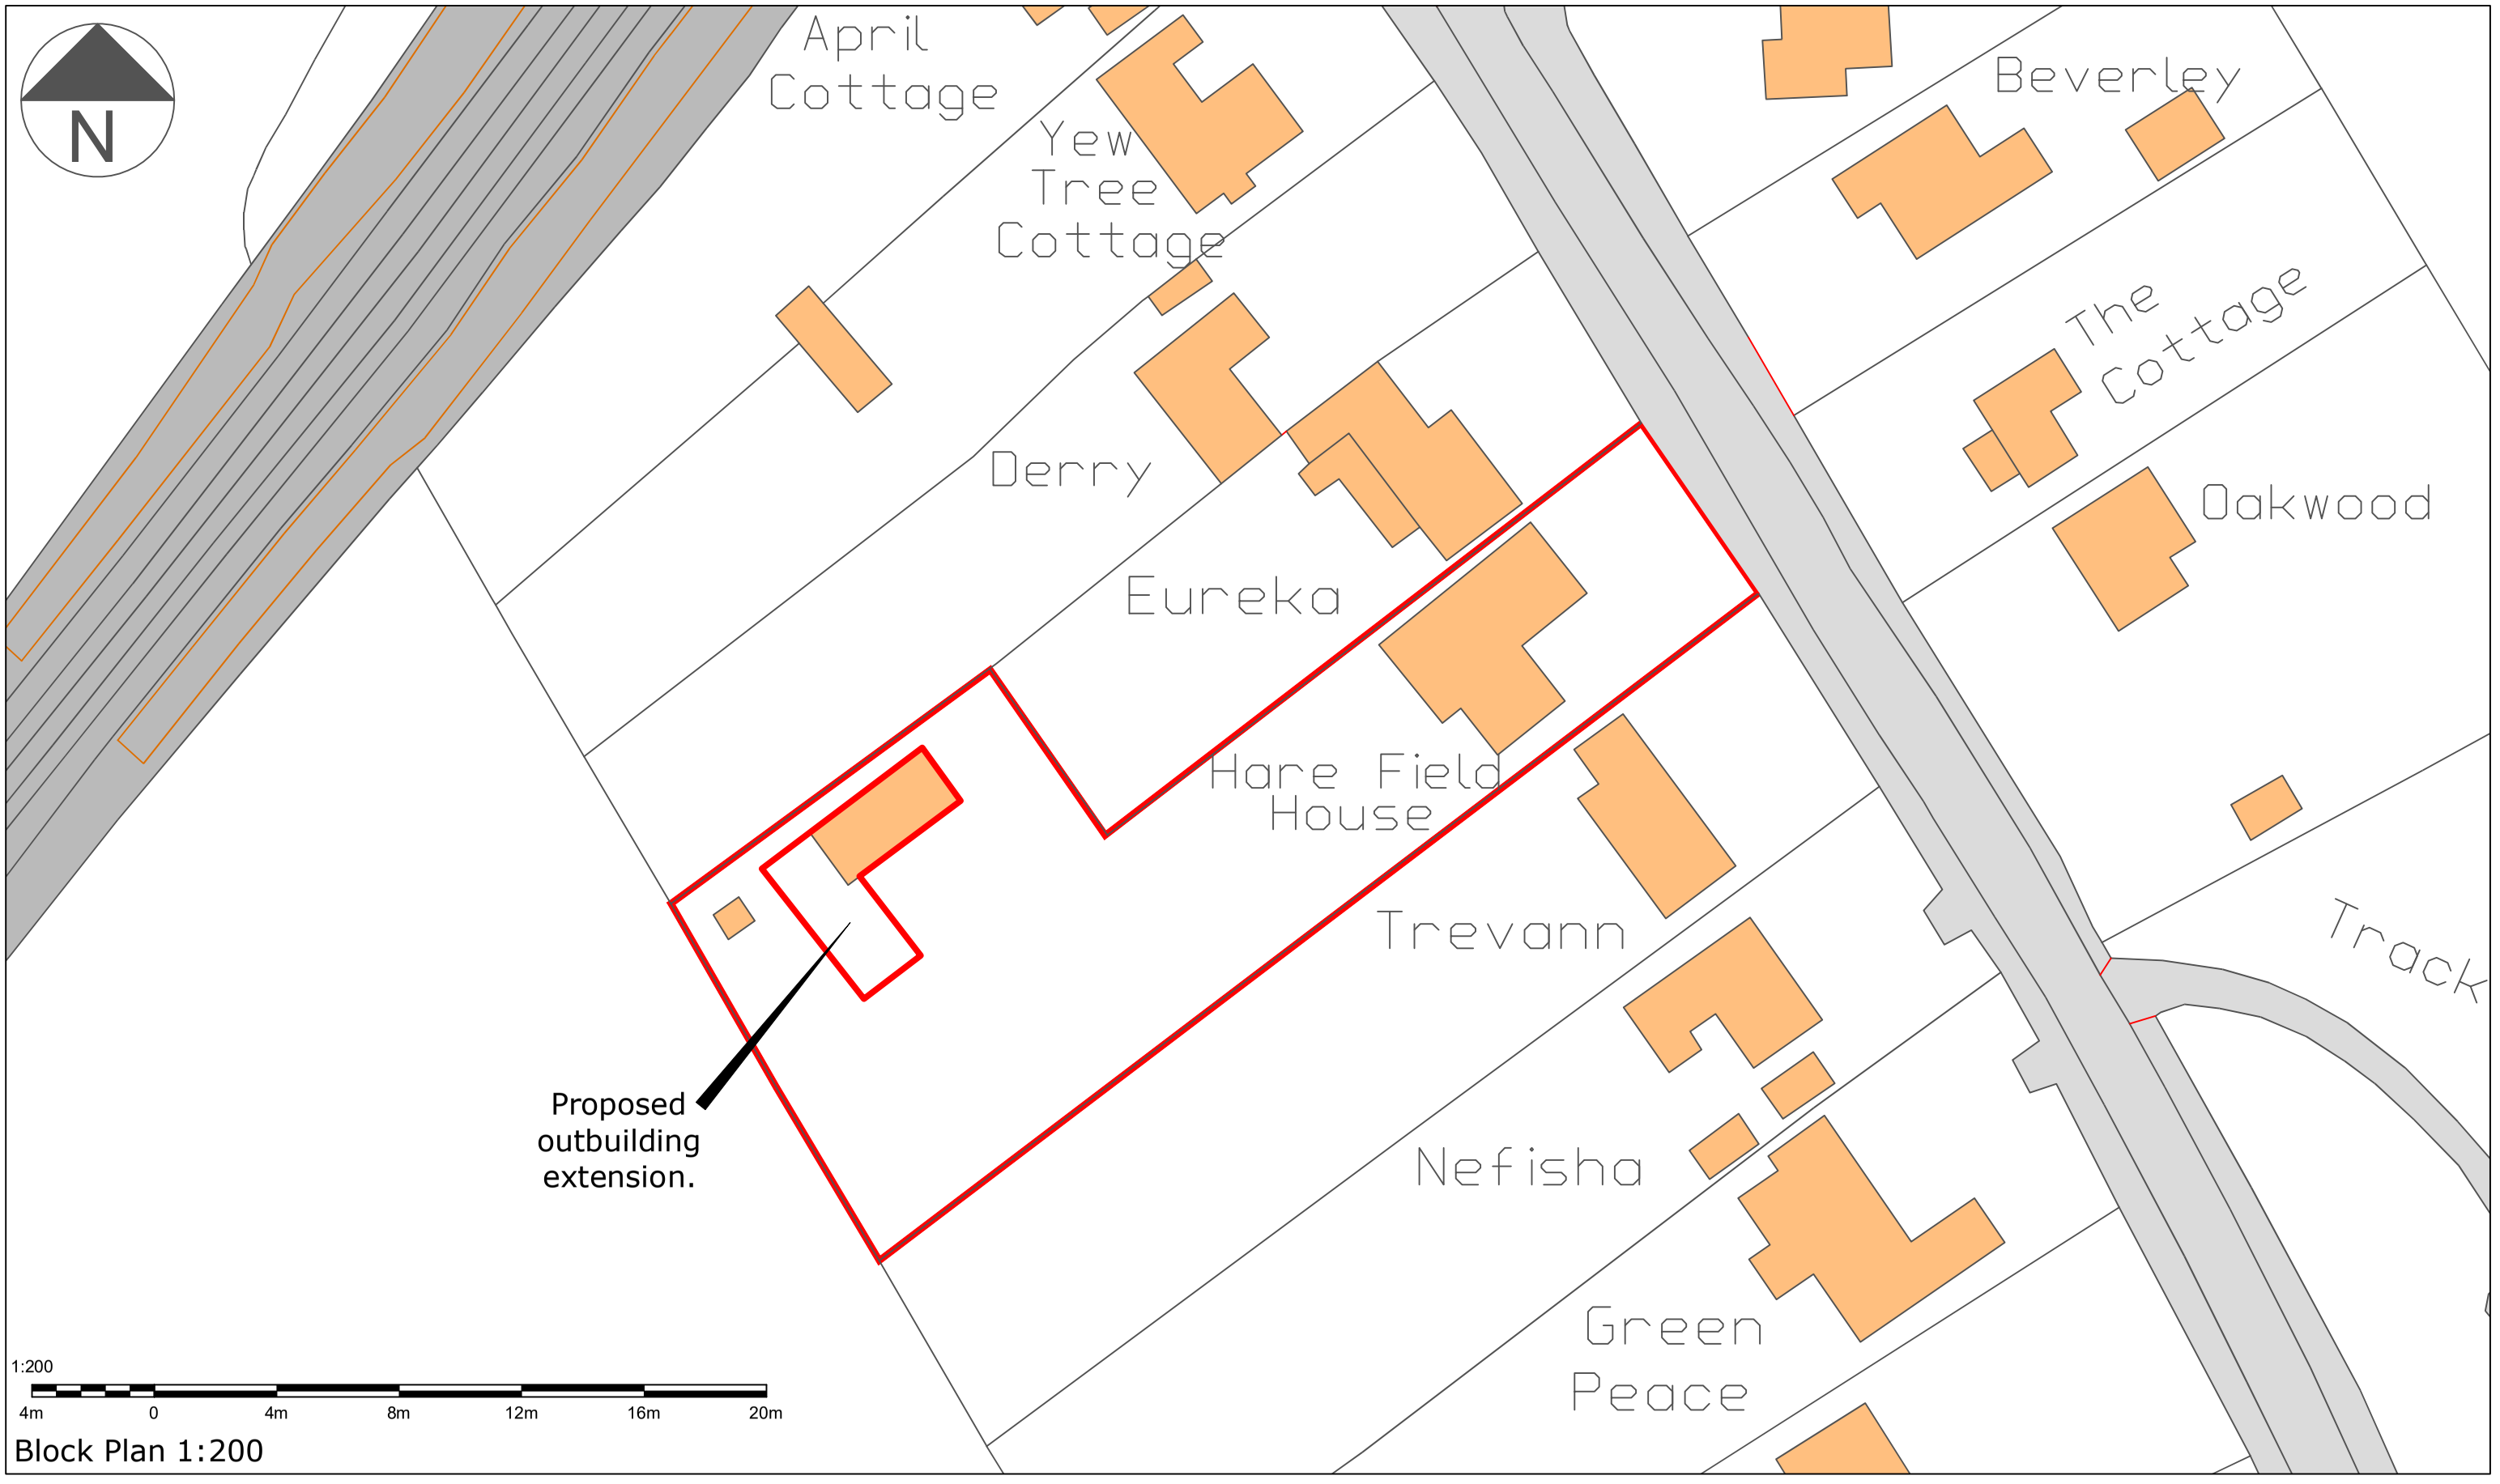

Block Plan 1:200

wilbar associates
HIGHWAY CONSULTANTS
TRAINING PROVIDER
EVENT TRAFFIC MANAGEMENT

Woodbrooke Farm, Toat Lane, Pulborough
West Sussex RH20 1BX
T/Fax: 01798 874653 email: mail@wilbarassociates.co.uk
web: www.wilbarassociates.co.uk

Drawing produced by HB2 Design, Brighton

This drawing has been specifically prepared to meet the requirements of the named client and may contain design and innovative features which differ from conventional design standards.

Client:-

Duncan Paul Driver

Drawing Title:

Hare Field House, Gay Street Lane, North Heath, Pulborough RH20 2HW

Existing Outbuilding Refurbishment and Extension.

Rev	Revision details	Chkd	Appd	Date
	Original release	PJH	DPD	20 06 24

Drawn: PJH | Scale 1:200 @ A3 | Print at A3

Drawing No. J1810-P02 Block Plan

Printed 19.10.2026 File name j1810-hare field site plan