Planning Stage

Existing Conditions Plan- Scale 1:100

marlonhaus
Architecture • Sustainability

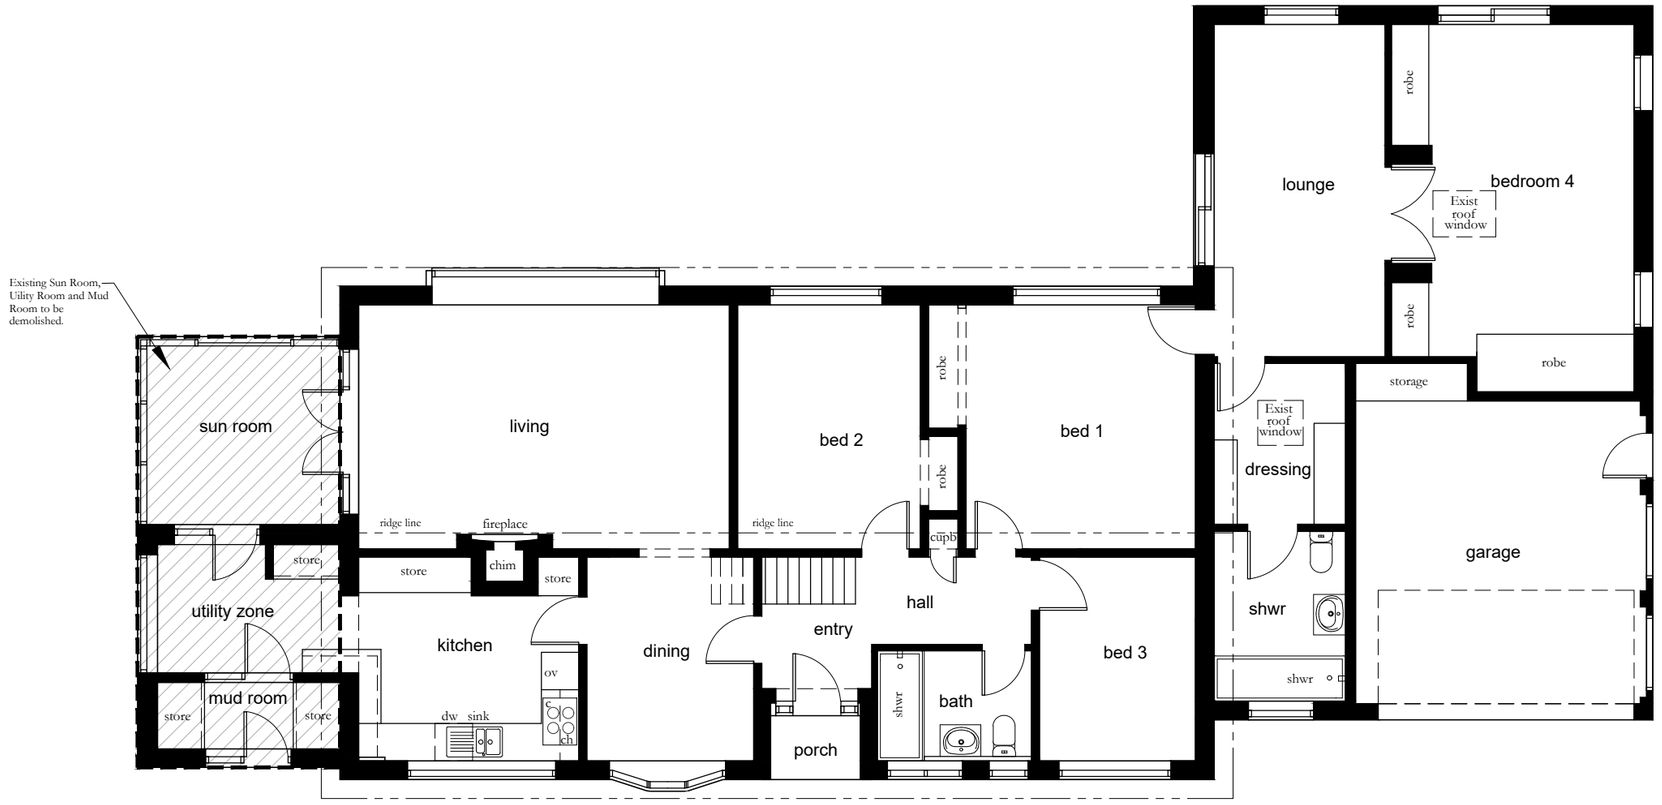

Drawing Legend

Existing walls

EXISTING PLAN- GROUND FLOOR

SCALE 1 : 100 @ A3

1:100

2m 0 2m 4m 6m 8m 10m

Marlon Haus Ltd
Architecture - Sustainability
M: 07591 936671
E: mark@marlonhaus.com
W: www.marlonhaus.com
A: 25 Depot Road, Horsham RH13 5HE West Sussex

PROJECT: Proposed Extension/Loft Conversion & Alts
CLIENT: Mr & Mrs Nicholls
AT : Fosseys, The Street, Slinfold, RH13 0RS West Sussex

Job No: 26-28
Date: 24-07-26
Drawn By: M. Long
Issue: TP02

PAGE 2

Issue amendment notes:

06-11-26 TP02- Final issue for client approval, prior to lodgment of the Planning Application.

© Owned by 'Marlon Haus Ltd'