

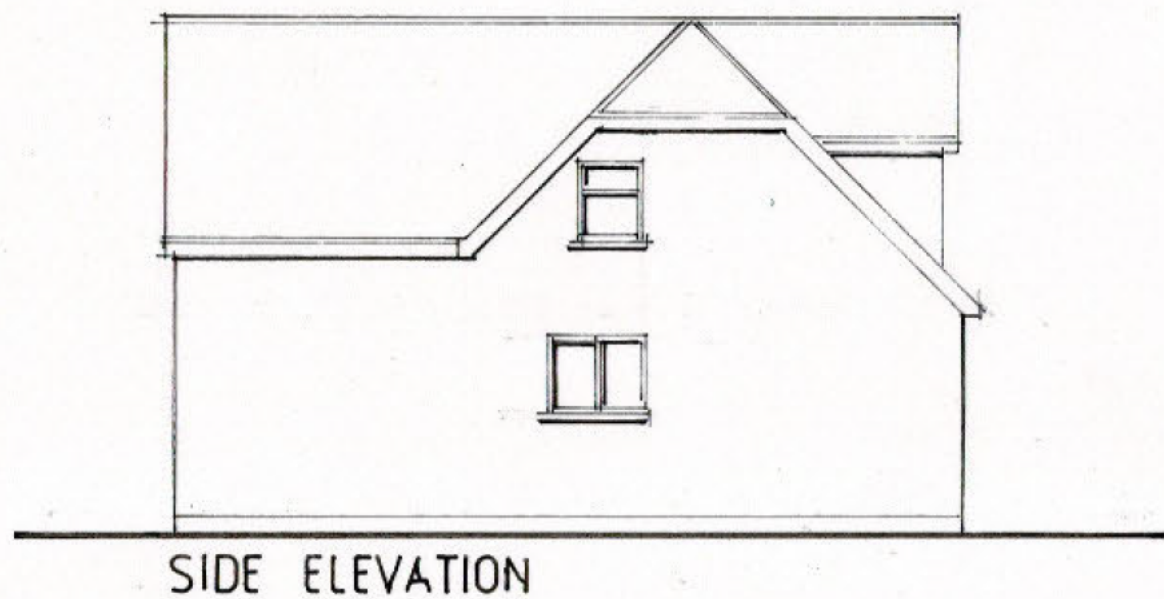
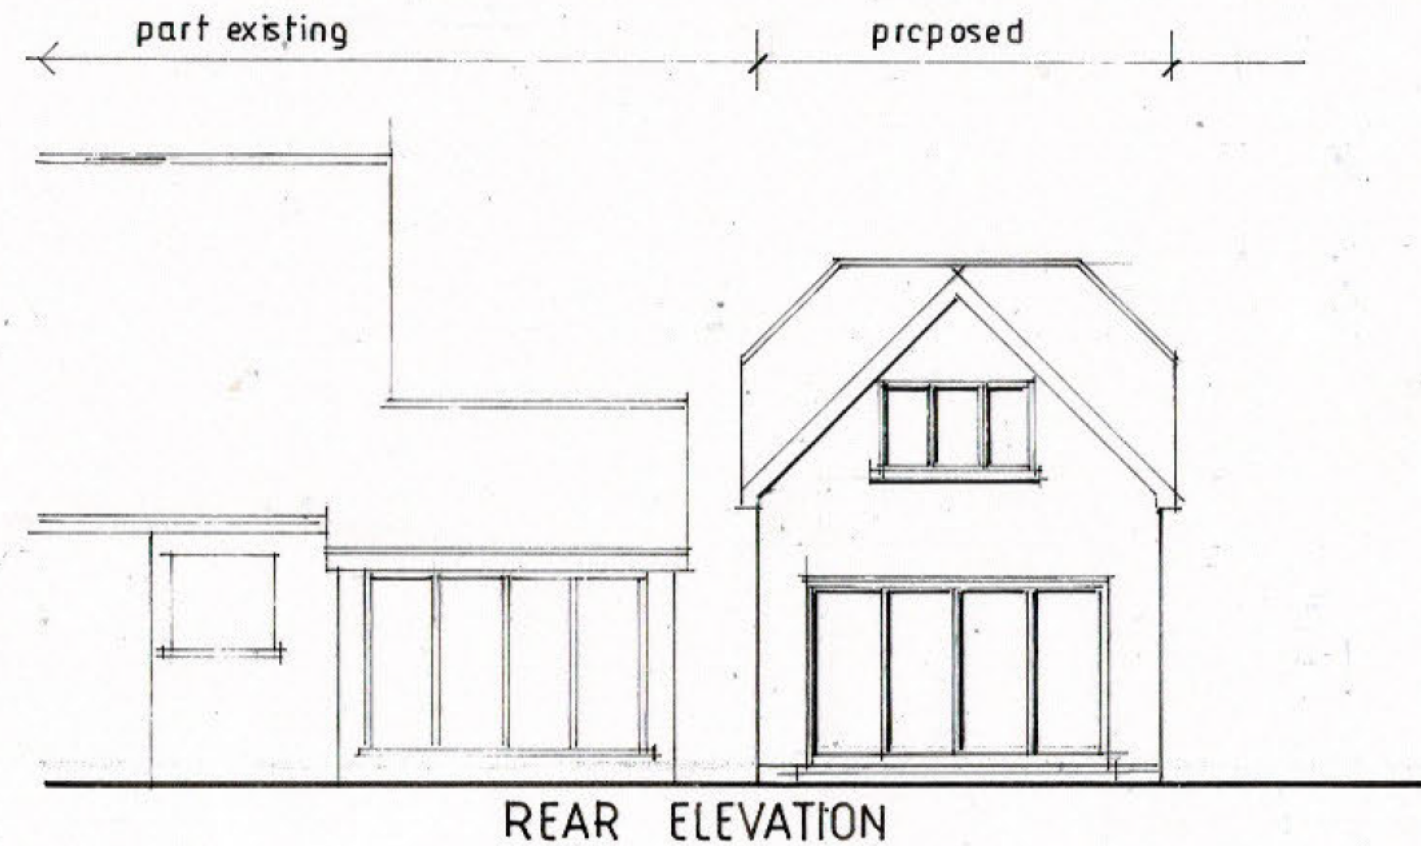


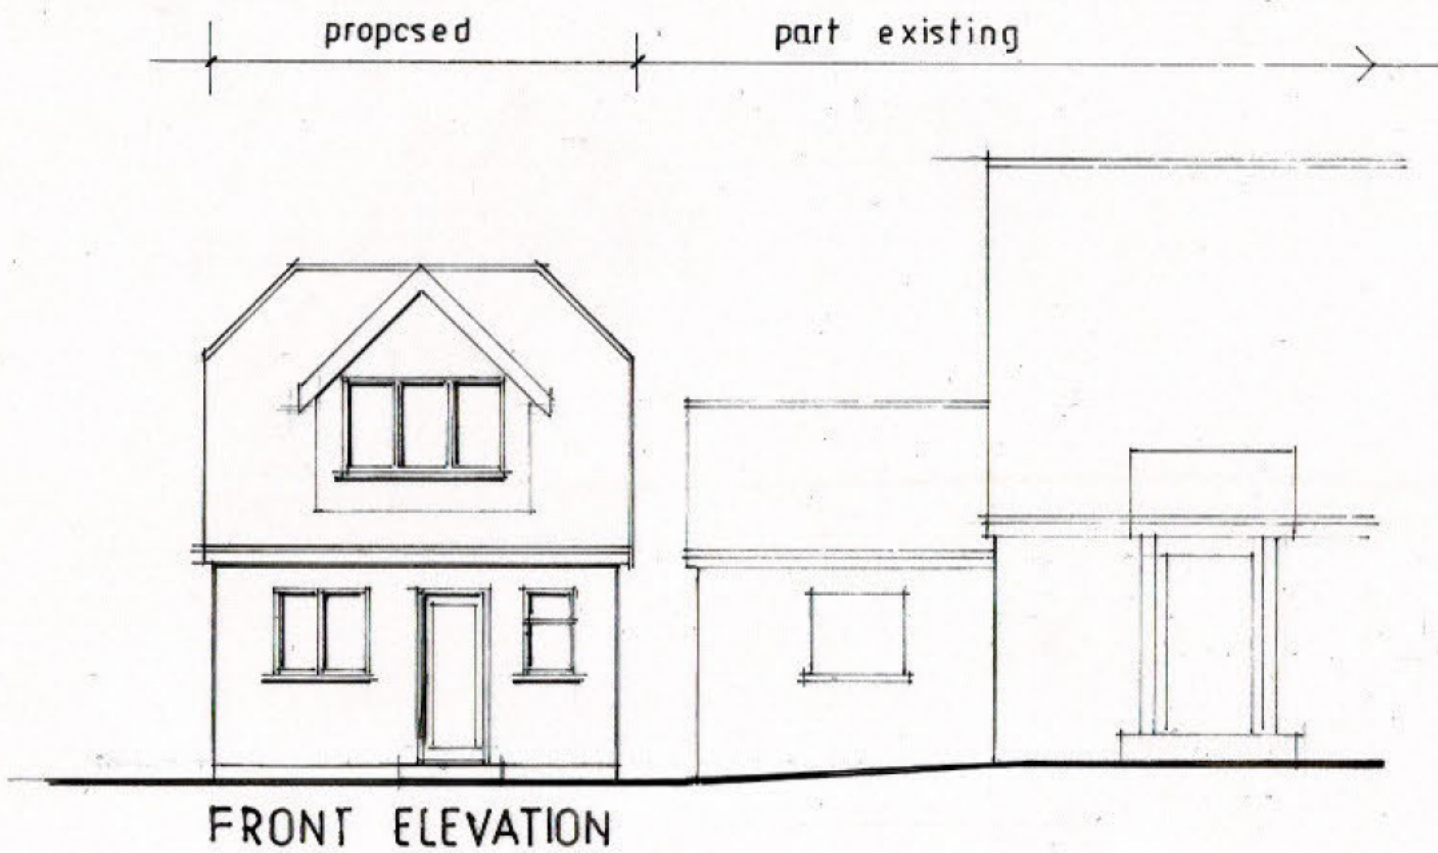

MATERIALS
 ROOF CLAY PLAIN TILES
 WALLS RENDER OVER BRICK PLINTH
 WINDOWS/DOORS PVC u

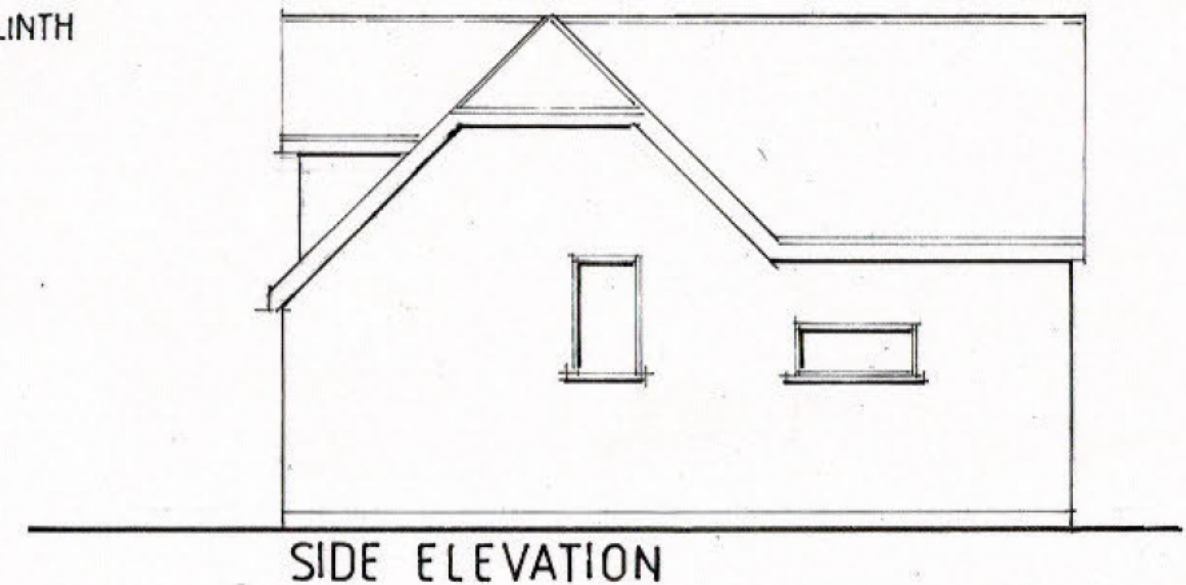

0 1 2 3 4 5 m

1 STANE ST. CLOSE CODMOOR HILL,
 PULBOROUGH. RH20 1BD

ELEVATIONS AS PROPOSED

2503 / 002

SCALE 1:100
 DATE MAY 26