




SCALE 1:500 @A3

Shelley Memorial Project
Version 1
drawn by AC Date 20 02 2026

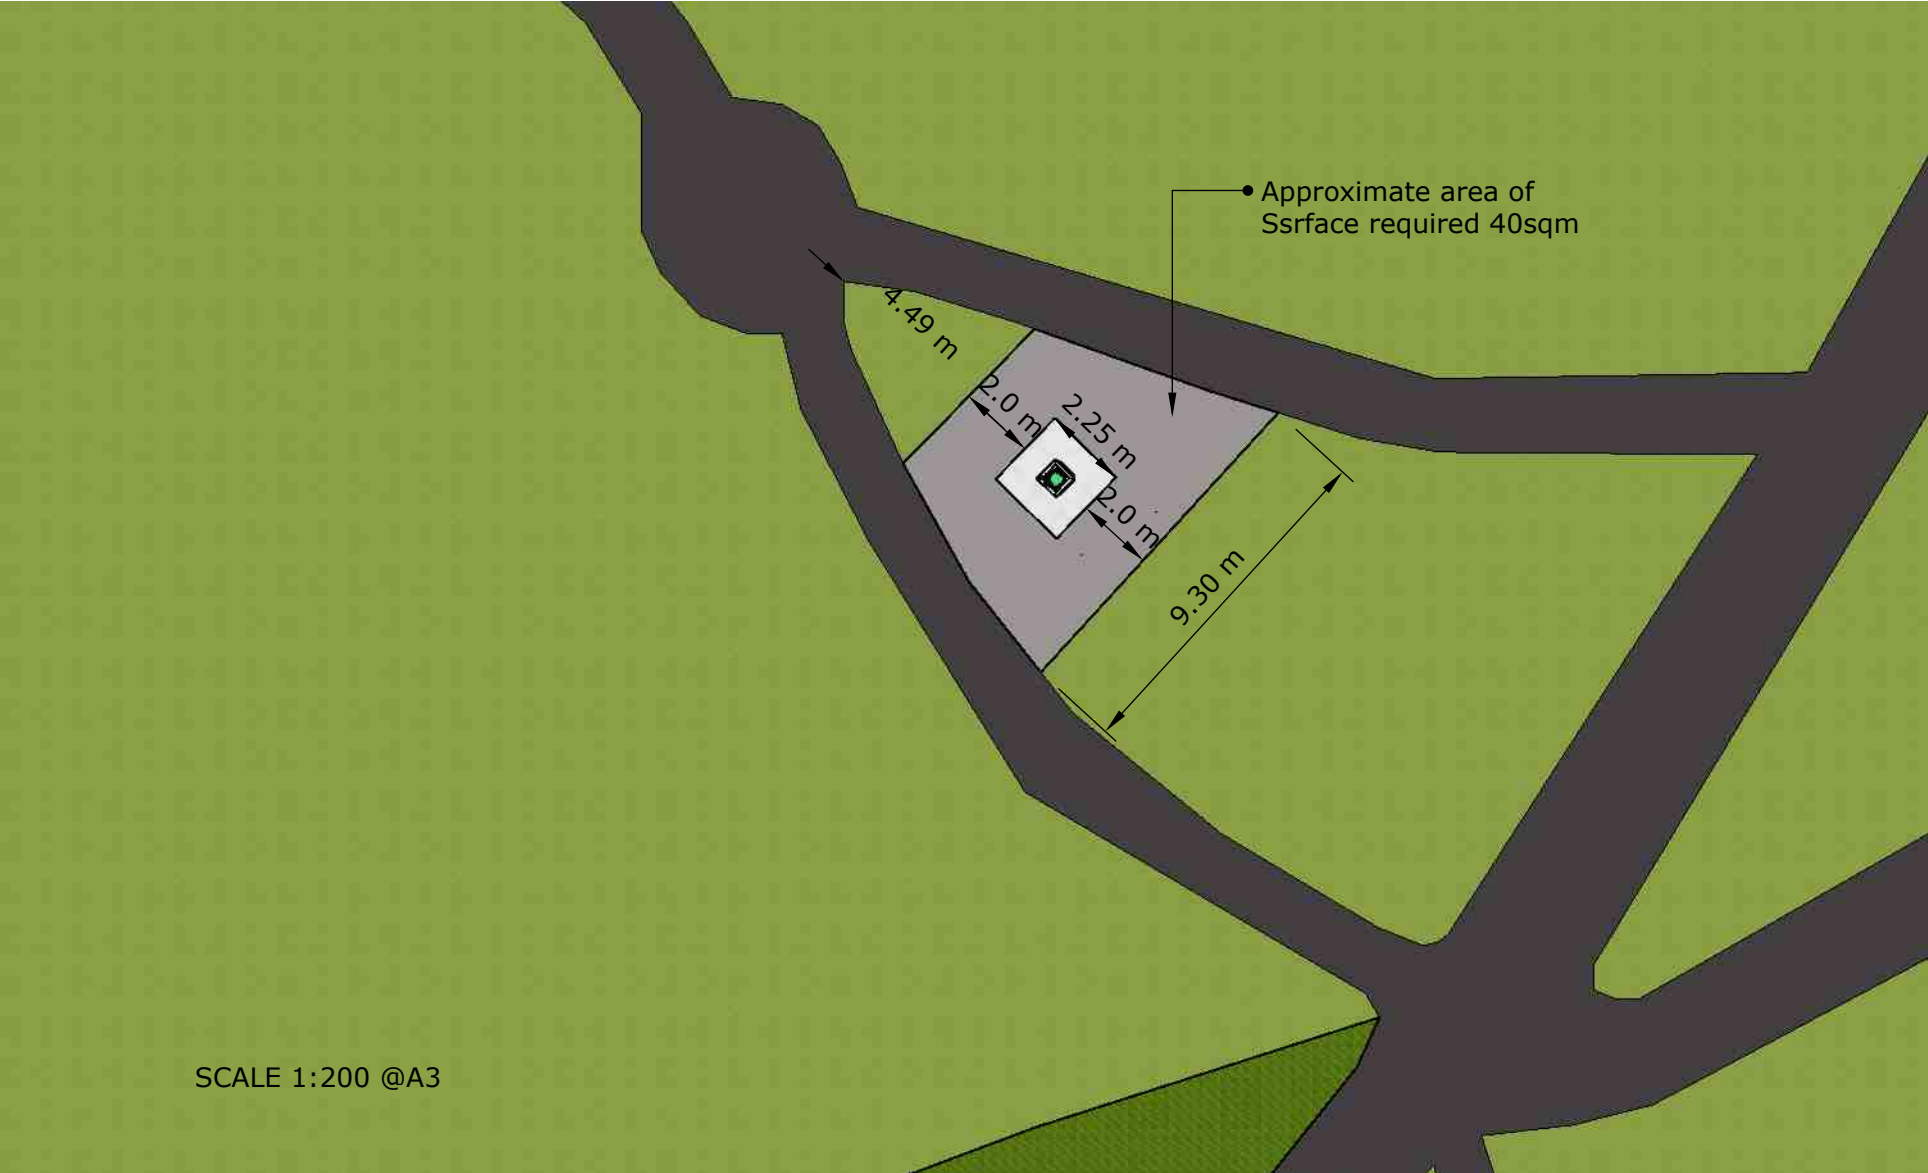