
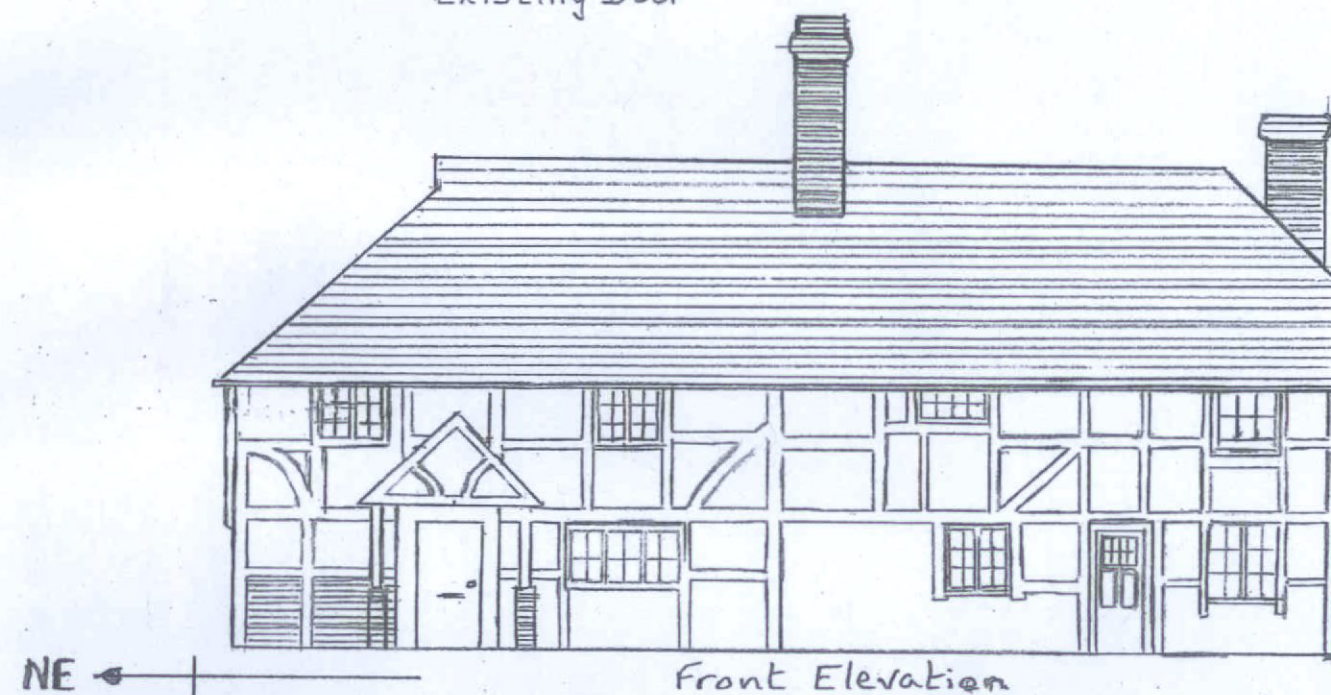


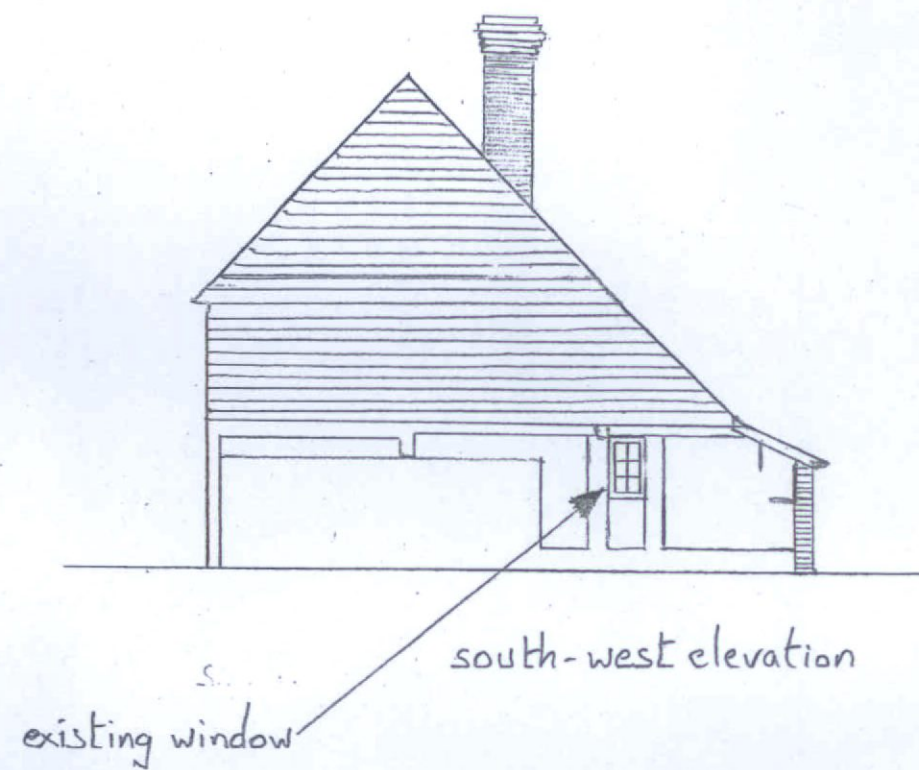

0 1 2 3 4 5m

Scale 1:100
Paper Size A3 Landscape

Elevations - Existing
at STUBBONS, LYNWICK STREET
RUDGWICK, WEST SUSSEX, RH12 3DN

Dwg No. DL 0100 Rev 0 11/5/26