

[illegible]

- KEY**

 - 5 BEDROOM HOUSE
 - 4 BEDROOM HOUSE
 - 3 BEDROOM HOUSE
 - 2 BEDROOM HOUSE
 - 2 BEDROOM COACH HOUSE
 - 2 BEDROOM FLAT
 - 1 BEDROOM FLAT

Scale 1:250

0 5 10 15 20 25m

Project
RASCALS FARM, SHIPLEY ROAD,
SOUTHWATER, WEST SUSSEX

Title
HOUSING MIX
PLAN

Client
 **Barratt
Redrow**

Rev **Date** **Drawn** **Checked**


A 15.05.26 KJM BB

UPDATED TO MATCH LATEST LAYOUT.

Date OCTOBER 2025

Drawn by: KJM **Checked by:** BB

Dwg No: CB_U7_020_603 **Rev:** A

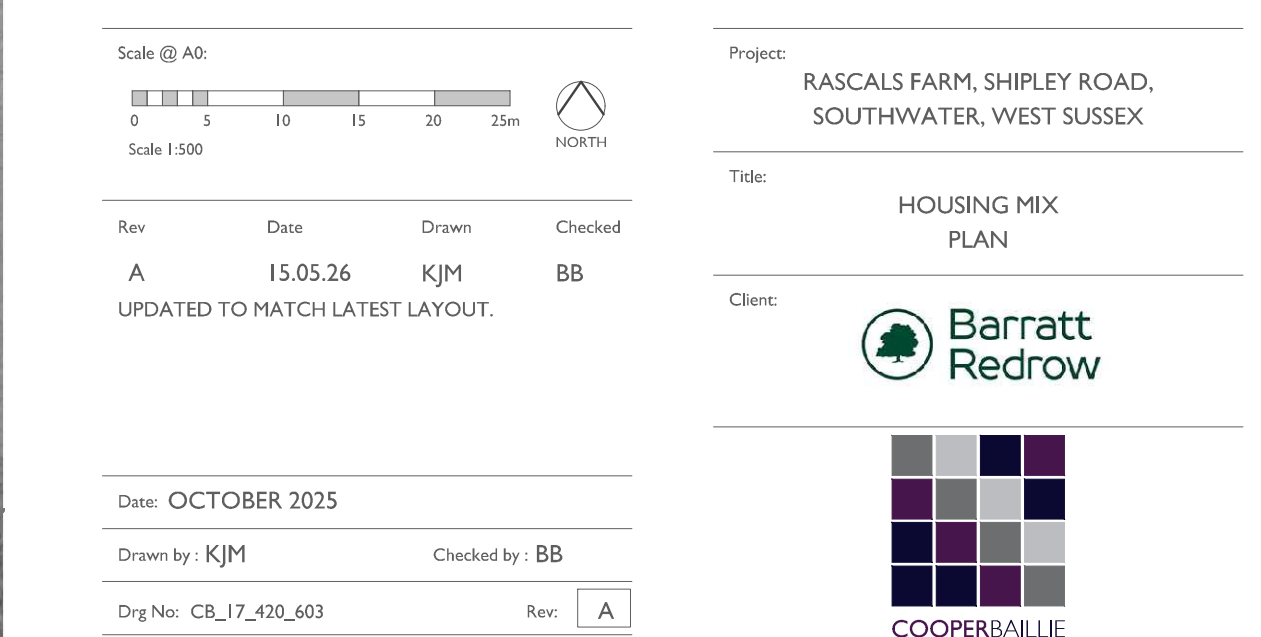

Rev	Date	Drawn	Checked	
A	15.05.26	KJM	BB	

Update to MATCH LATEST LAYOUT.

Client: 



COOPER'S BUILDING

Date: OCTOBER 2025
 Drawn by: KJM Checked by: BB
 Dwg No: CB_17_420_603 Rev: A

