



Developers Drawing Number(s):

141_Horsham(RevN)

GROSS MEZZANINE FLOOR AREA = 79.1sq.m
GROSS GROUND FLOOR AREA = 647.2sq.m
TOATL GROSS FLOOR AREA = 726.4sq.m

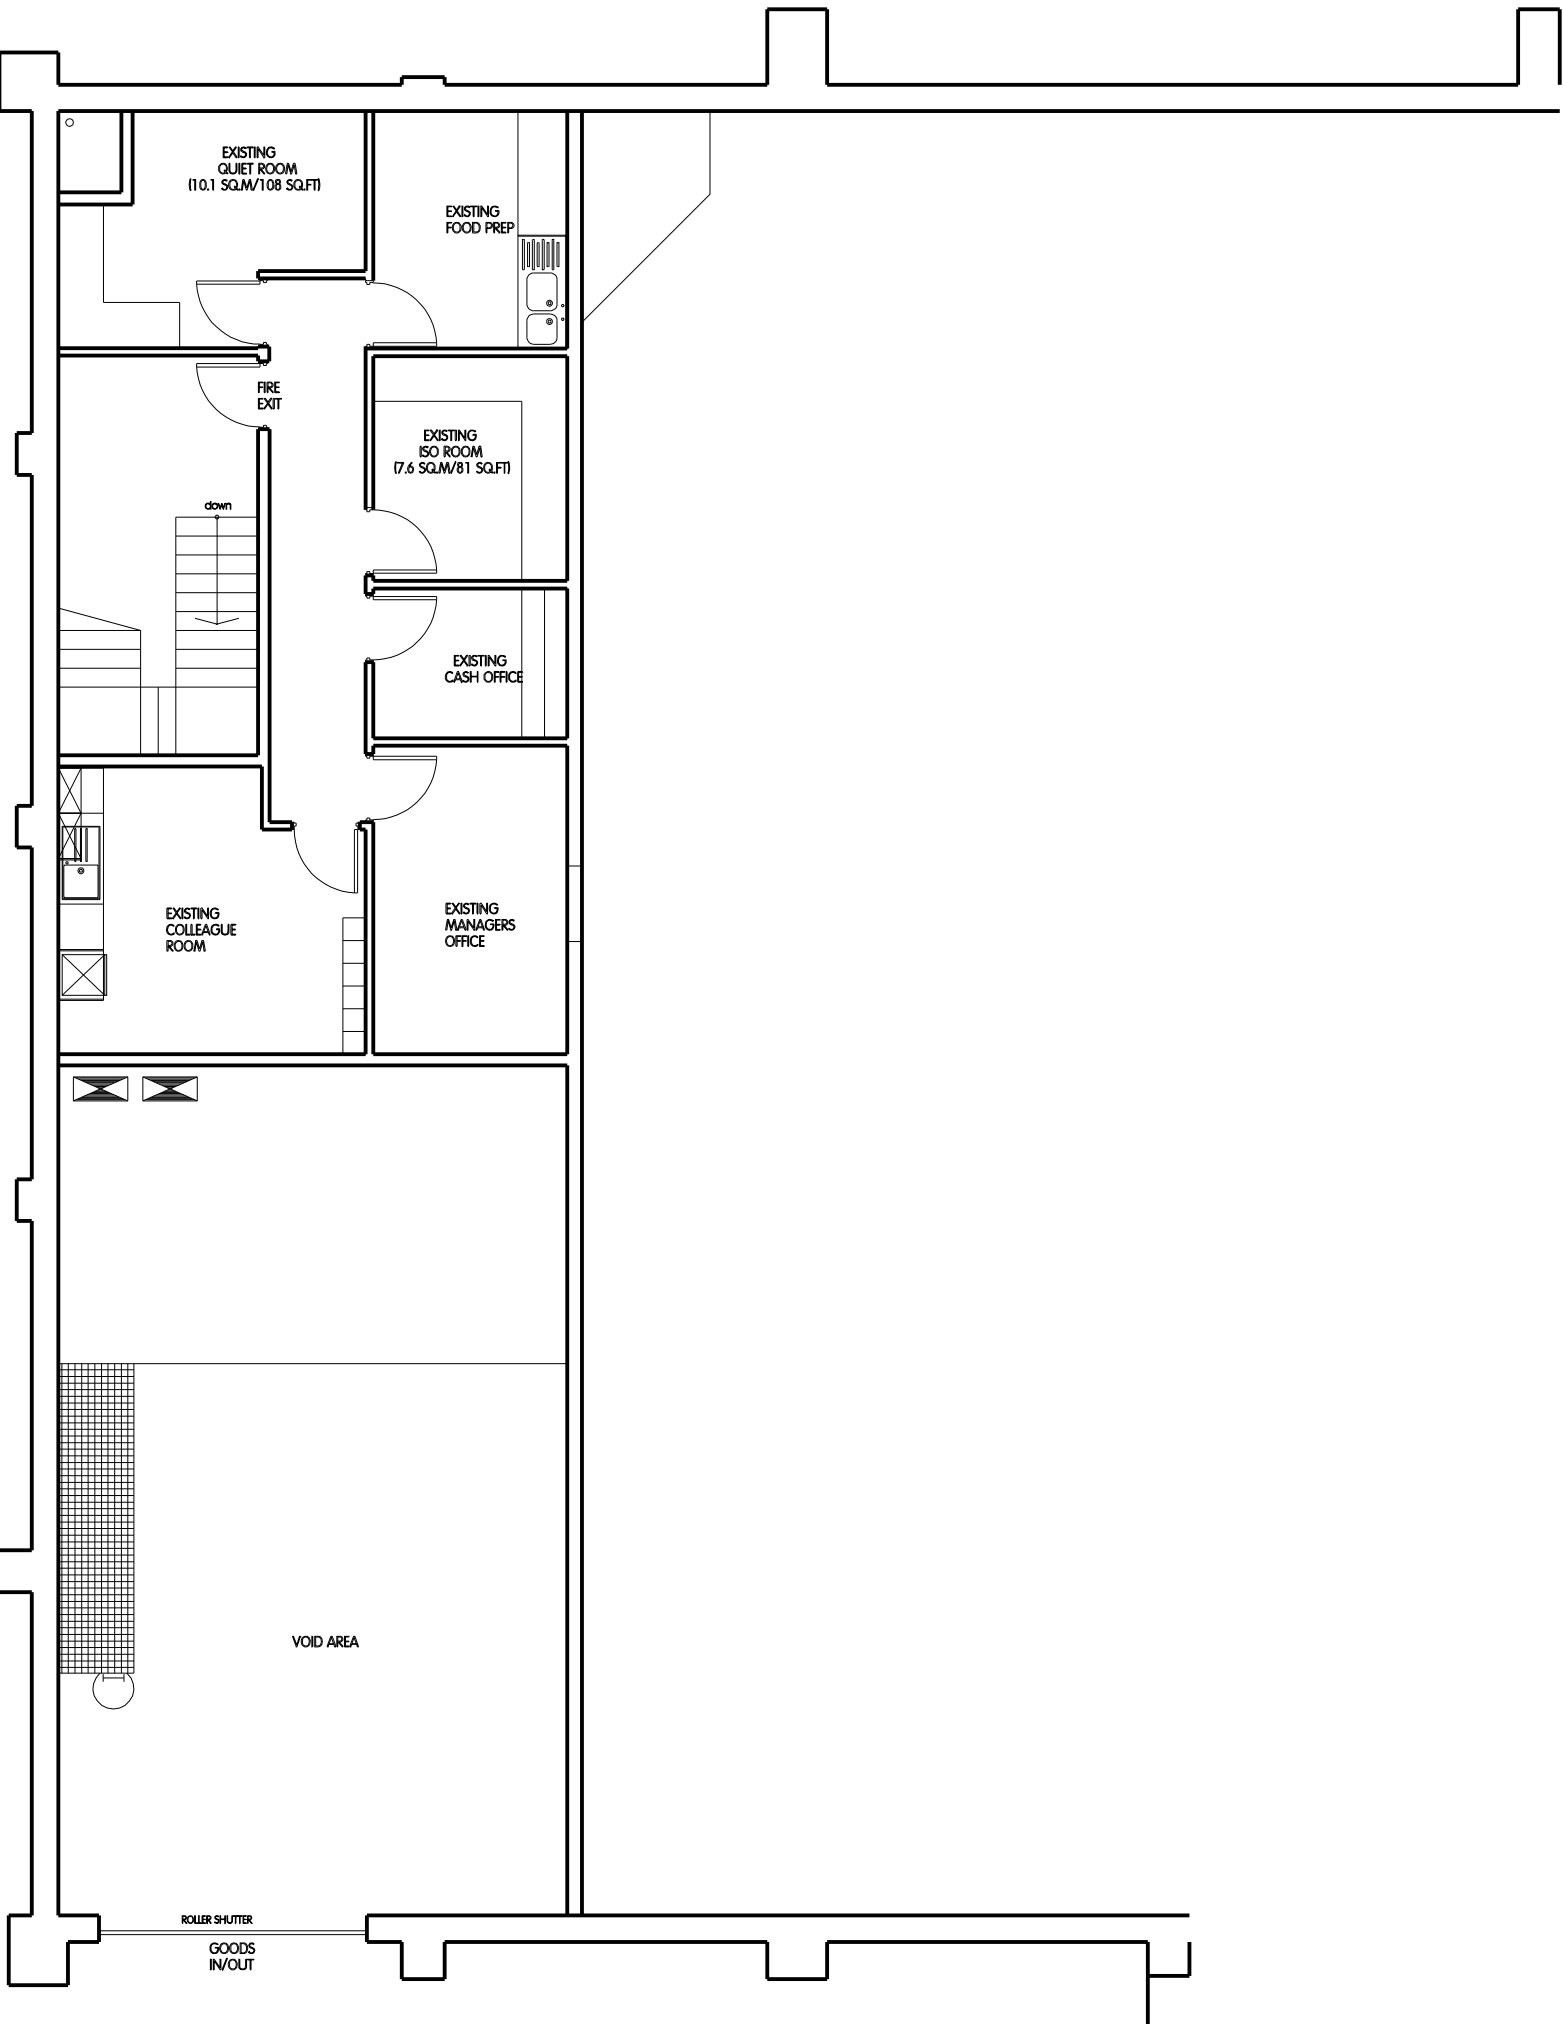

EXISTING MEZZANINE LAYOUT PLAN - 1:100

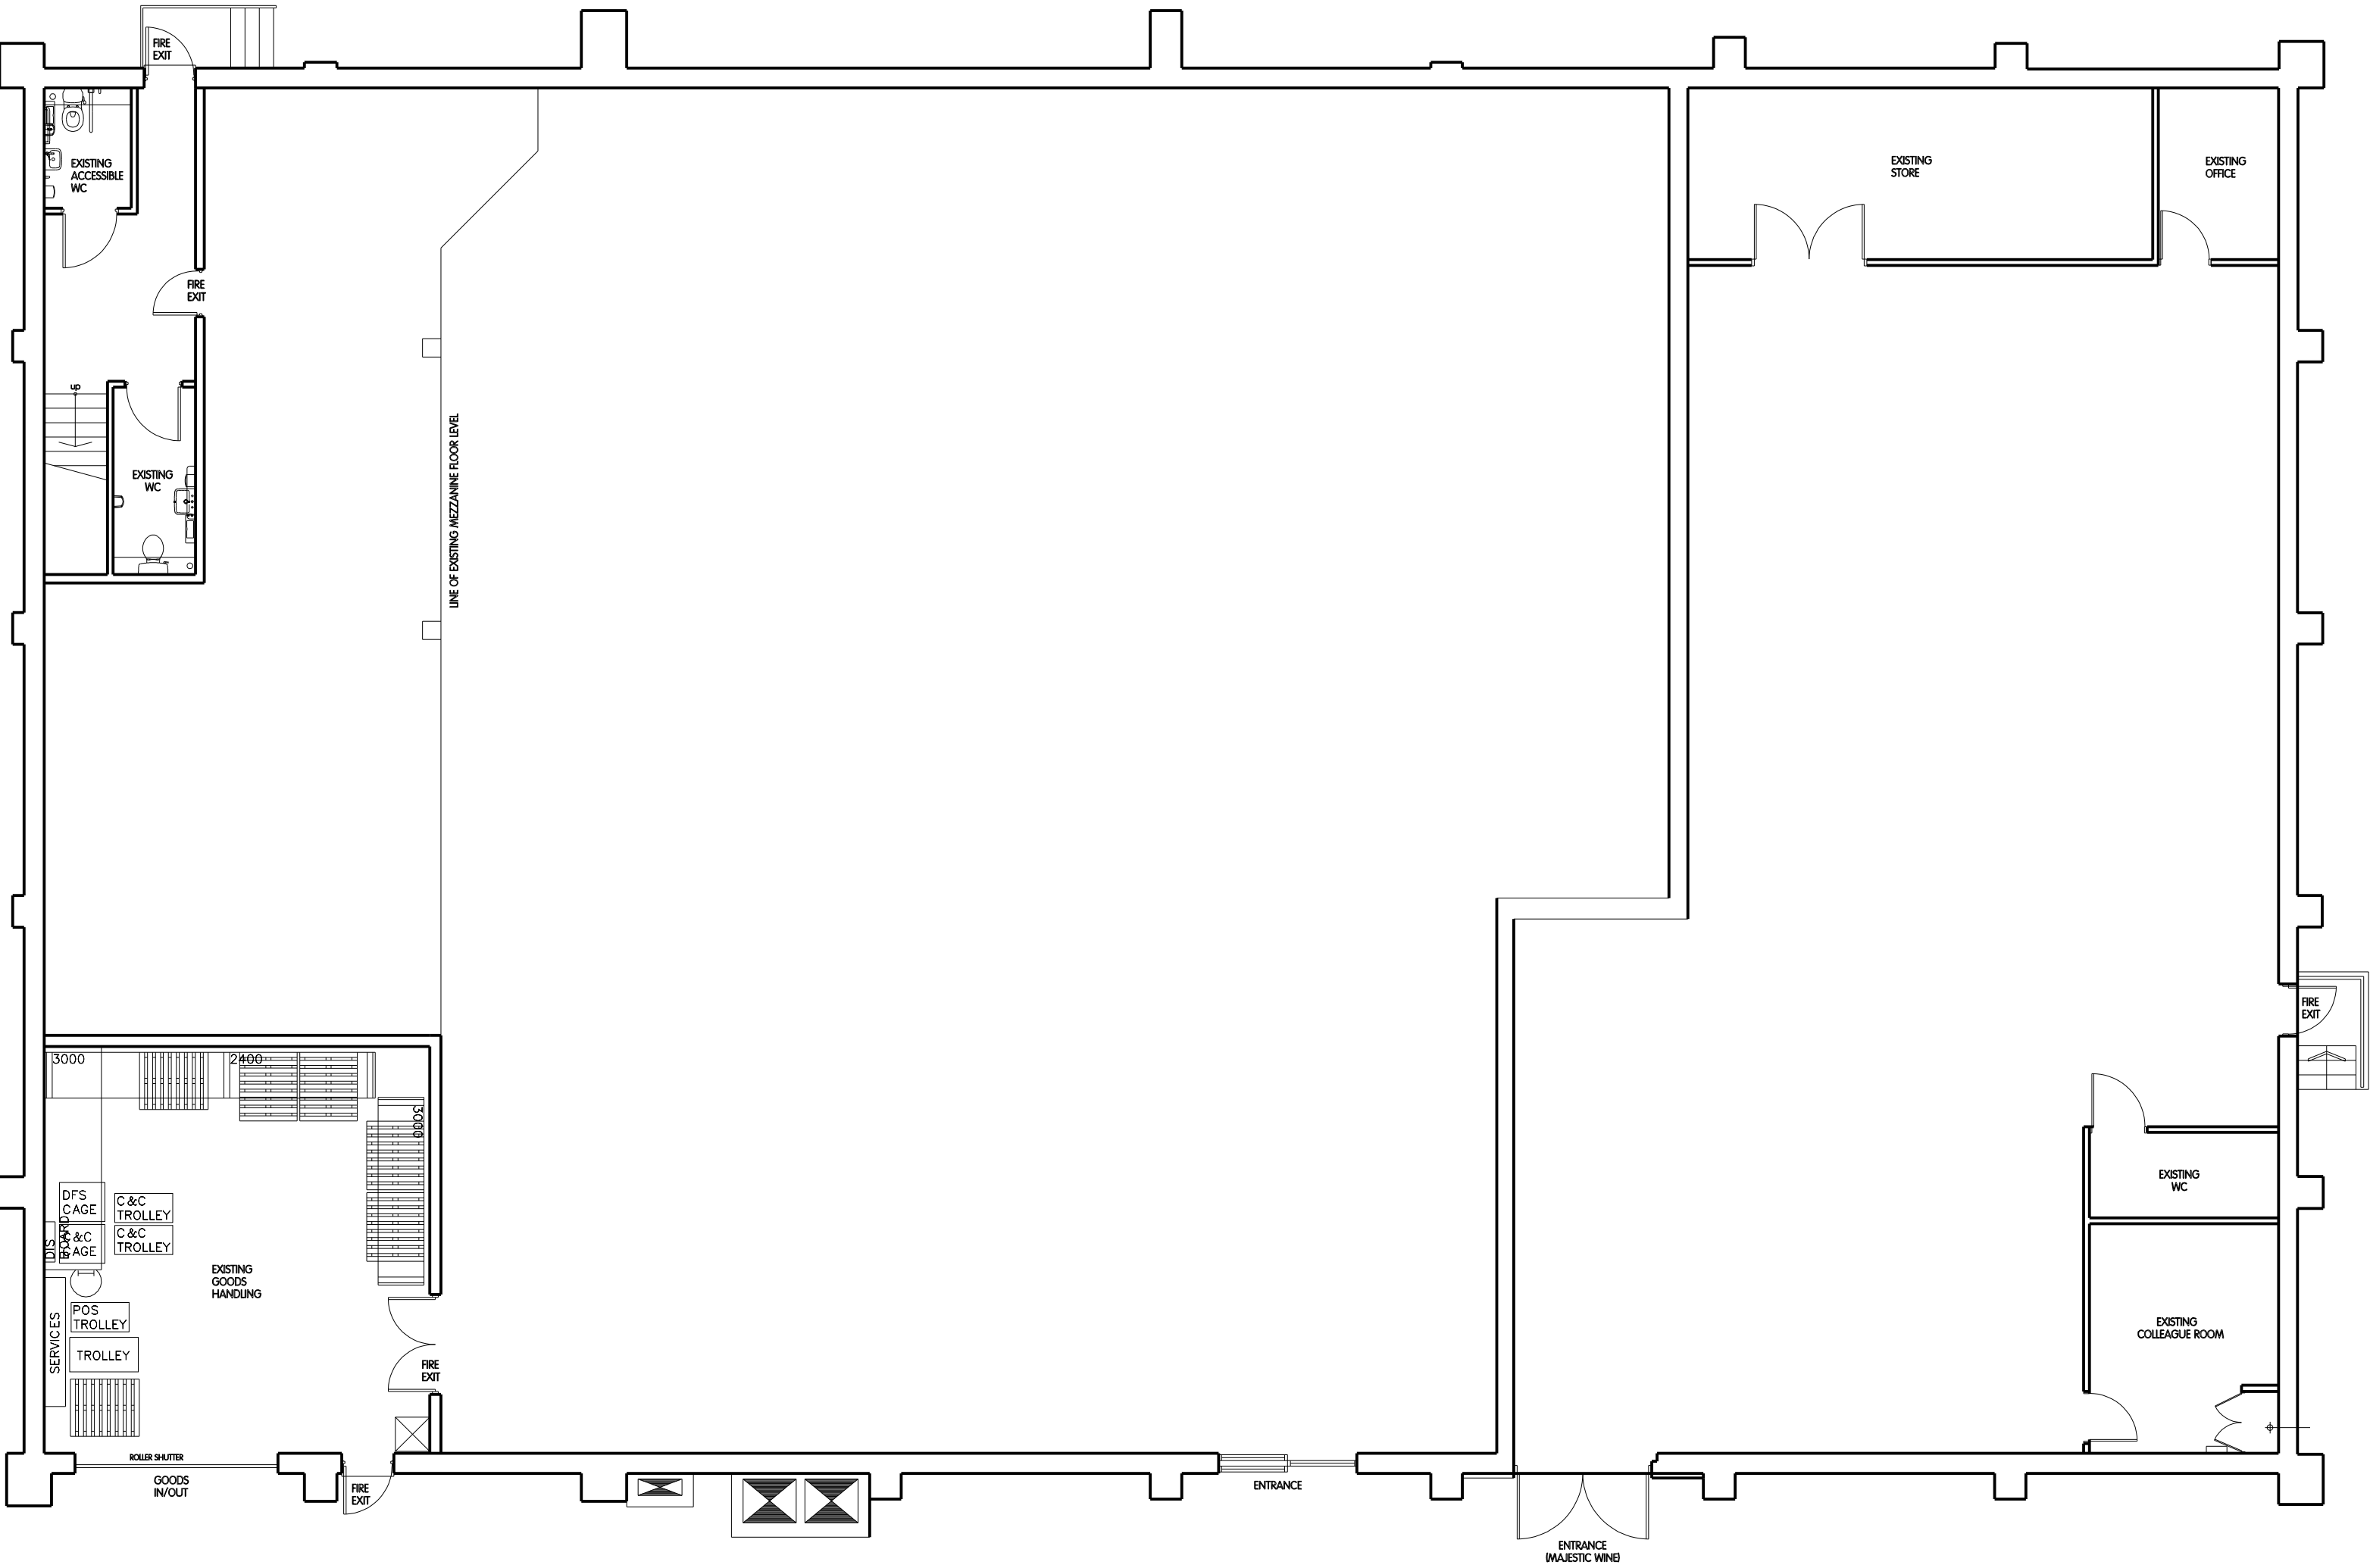

EXISTING GROUND FLOOR LAYOUT PLAN - 1:100

NWD Architects

NWD Architects Ltd
Old Coach Road, Kelsall, Tarporley, Cheshire, CW6 0QJ
01829 751555
enquiries@nwdarchitects.co.uk nwdarchitects.co.uk

CLIENT
Pets at Home Limited
Epsom Avenue,
Stanley Green Trading Estate,
Handforth, Cheshire, SK9 3RN

PROJECT
HORSHAM
55-69 East St, Horsham, RH12 1HR

DESCRIPTION
Existing Ground Floor and Mezzanine Layout Plan

SCALE A1
1:100
DATE
12 January 2026

SCALE A3
DRAWN BY
MJT

DRAWING NO. REVISION

8072/01

B