# Garden Room/Log Cabin - Location Plan

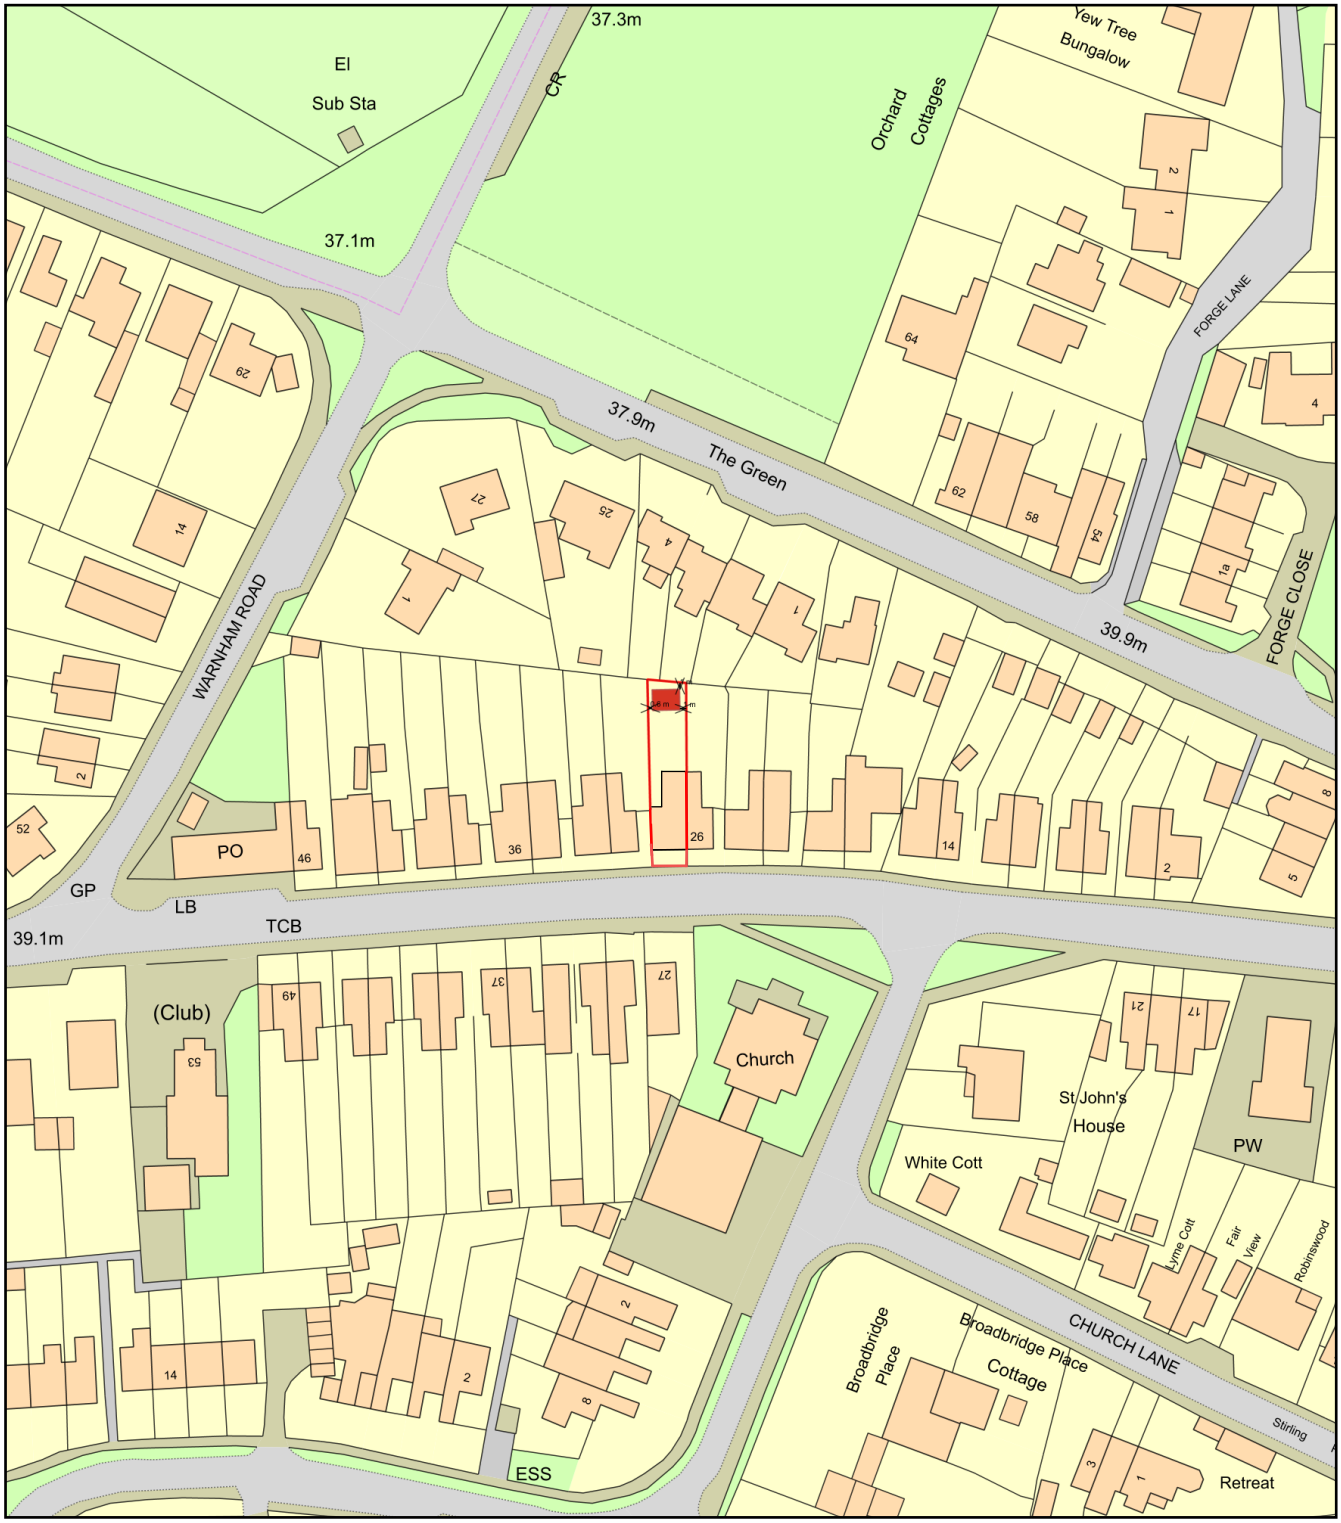


0 50
Metres

N

ReQuestaPlan

Plan Produced for: Gary Simmons

Date Produced: 18 Mar 2024

Plan Reference Number: TQRQM24078103306125

Scale: 1:1250 @ A4

© Crown copyright and database rights 2023 OS 100042766