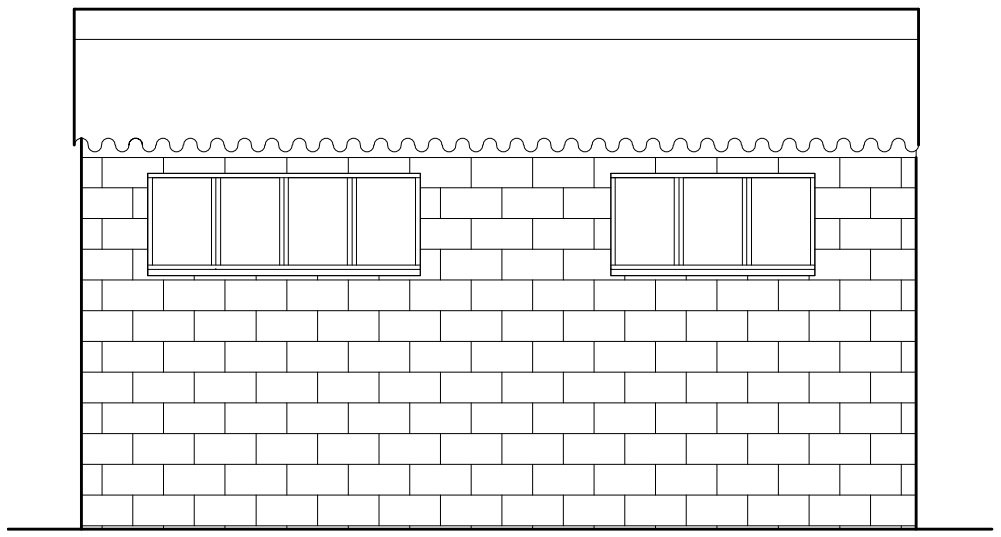

Existing North facing elevation

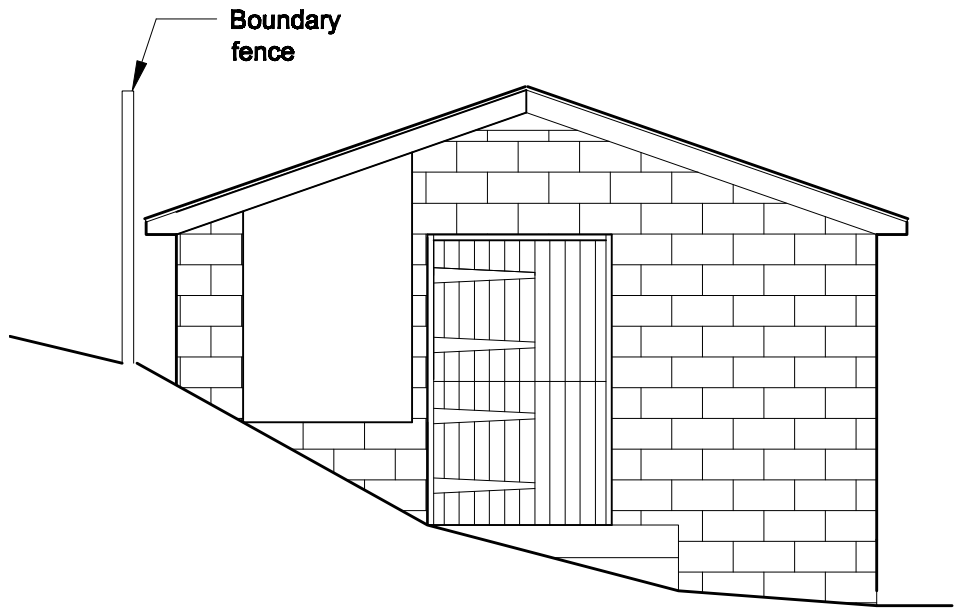

Existing East facing elevation

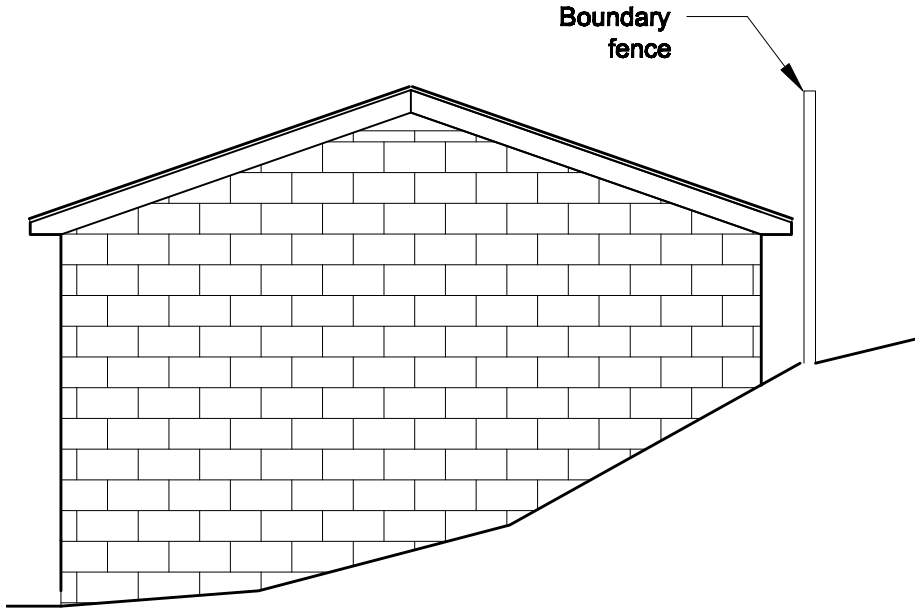

Existing West facing elavation

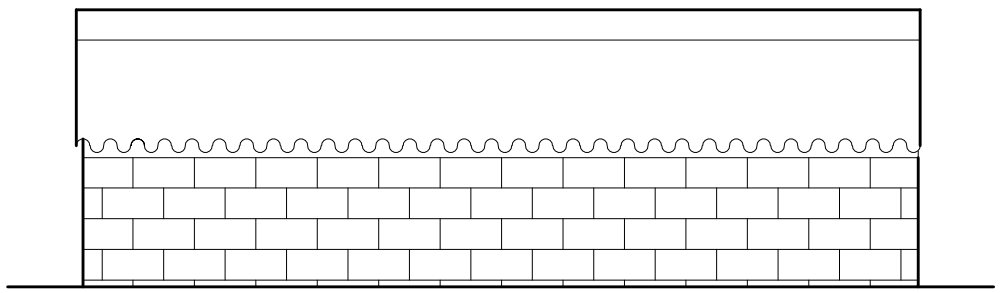

Existing South facing elevation

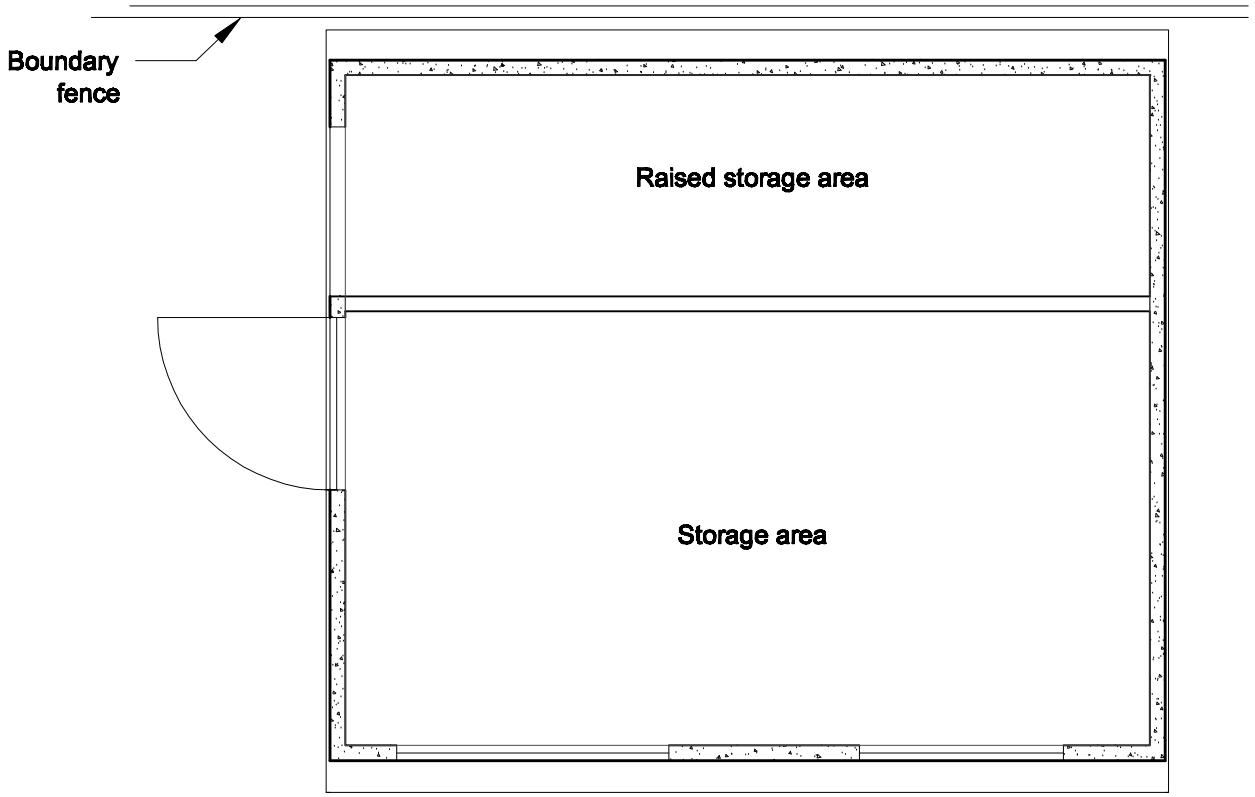

Existing plan view

Mr & Mrs Rivers The Gate House Threals Lane West Chiltington RH20 2RF	Conversion of existing building to garden room, home office/ gym
	Drawing showing existing building
	Drawing No: R001

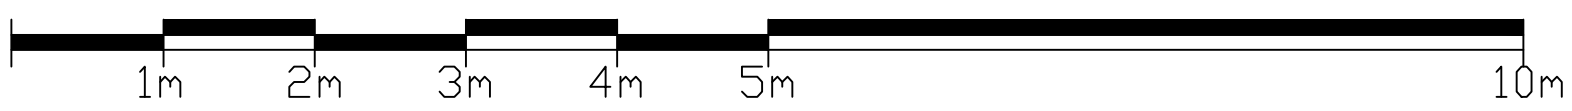

SCALE 1:50