

Proposed North facing elevation

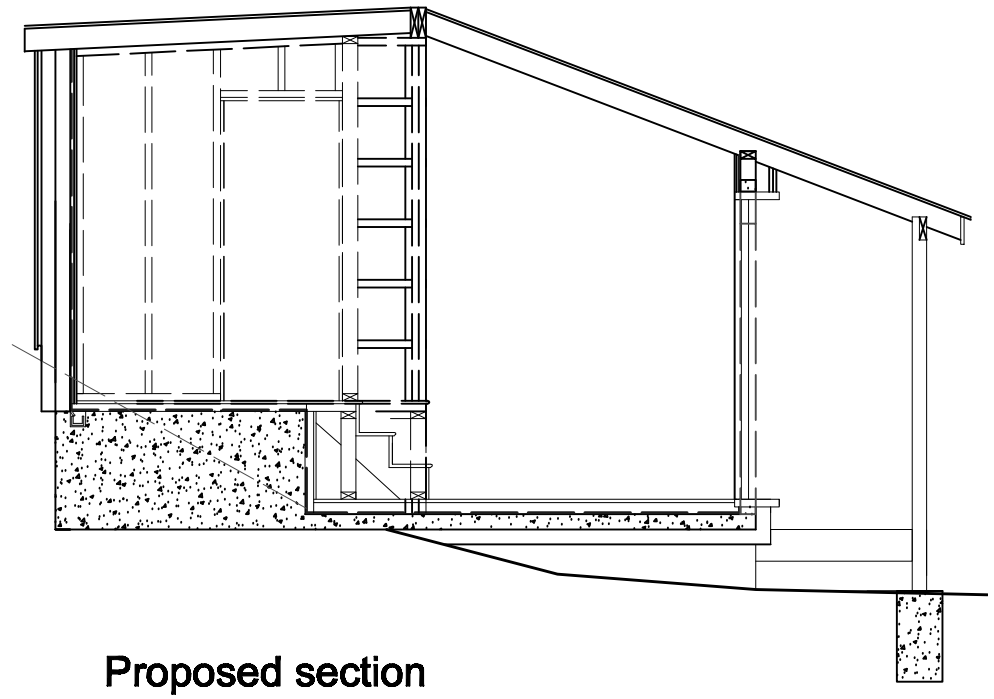

Proposed section

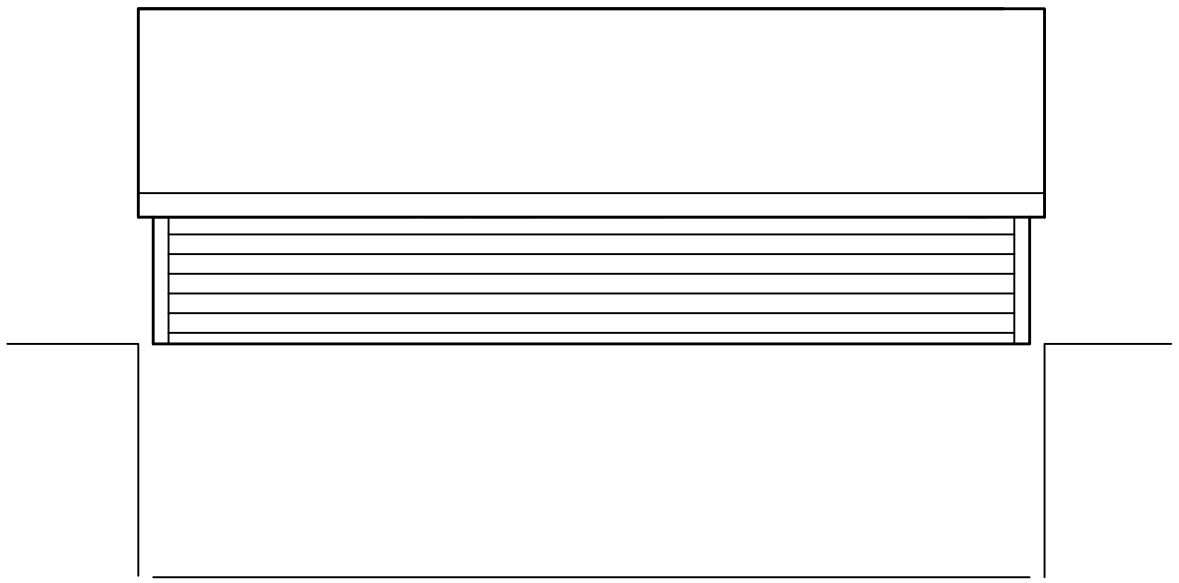

Proposed South facing elevation

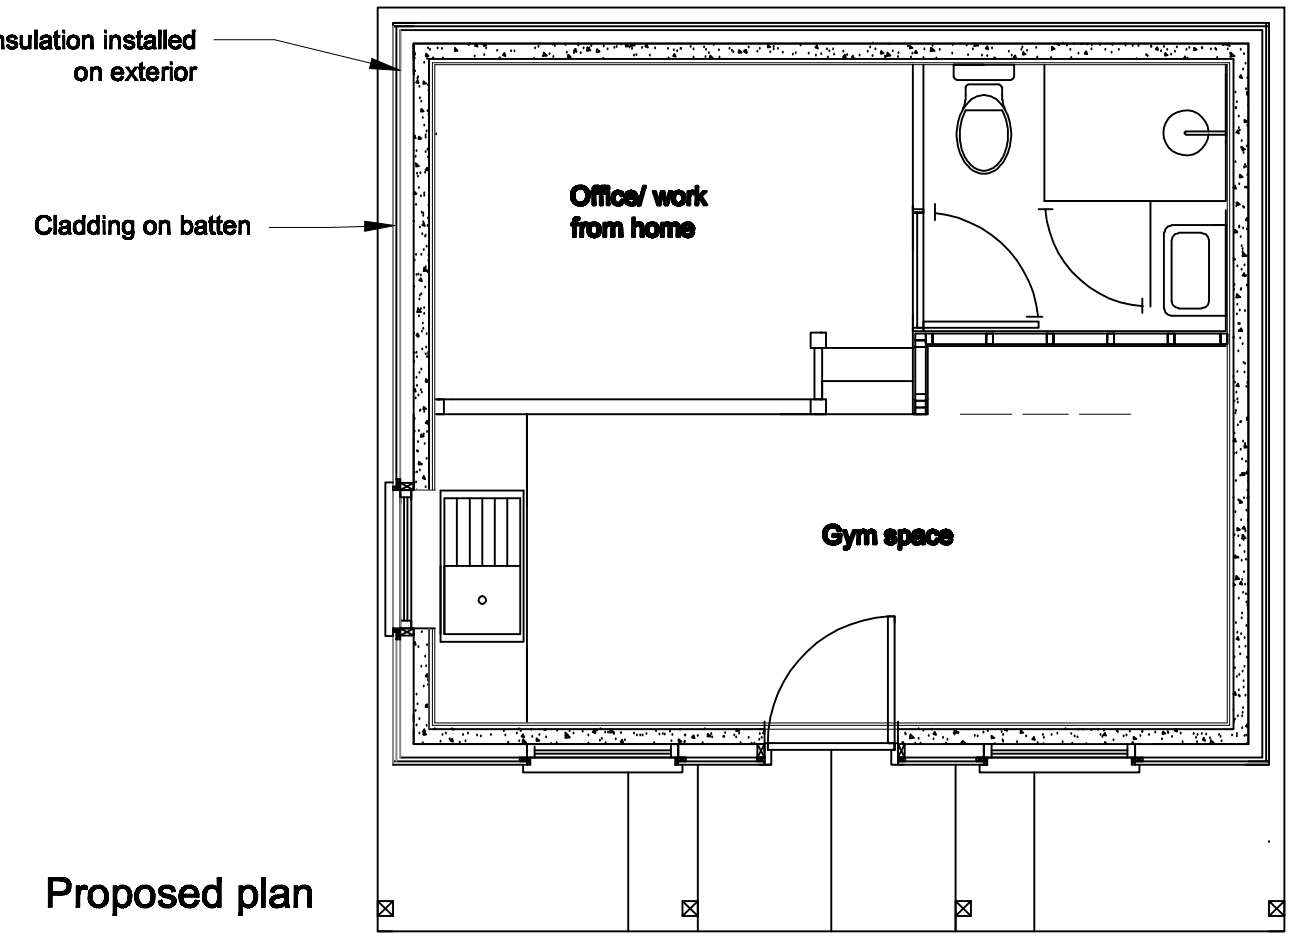

Proposed plan

Mr & Mrs Rivers The Gate House Threals Lane West Chiltington RH20 2RF	**Conversion of existing building to garden room, home office/ gym**
	Drawing showing proposed building
	Drawing No: R003

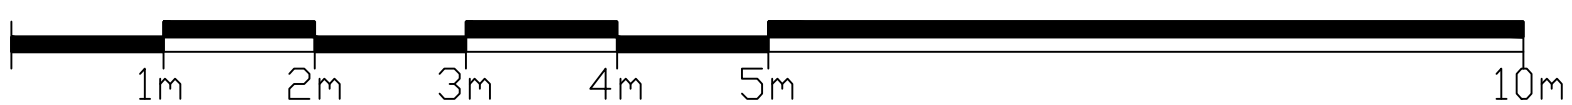

SCALE 1:50