

Proposed North facing elevation

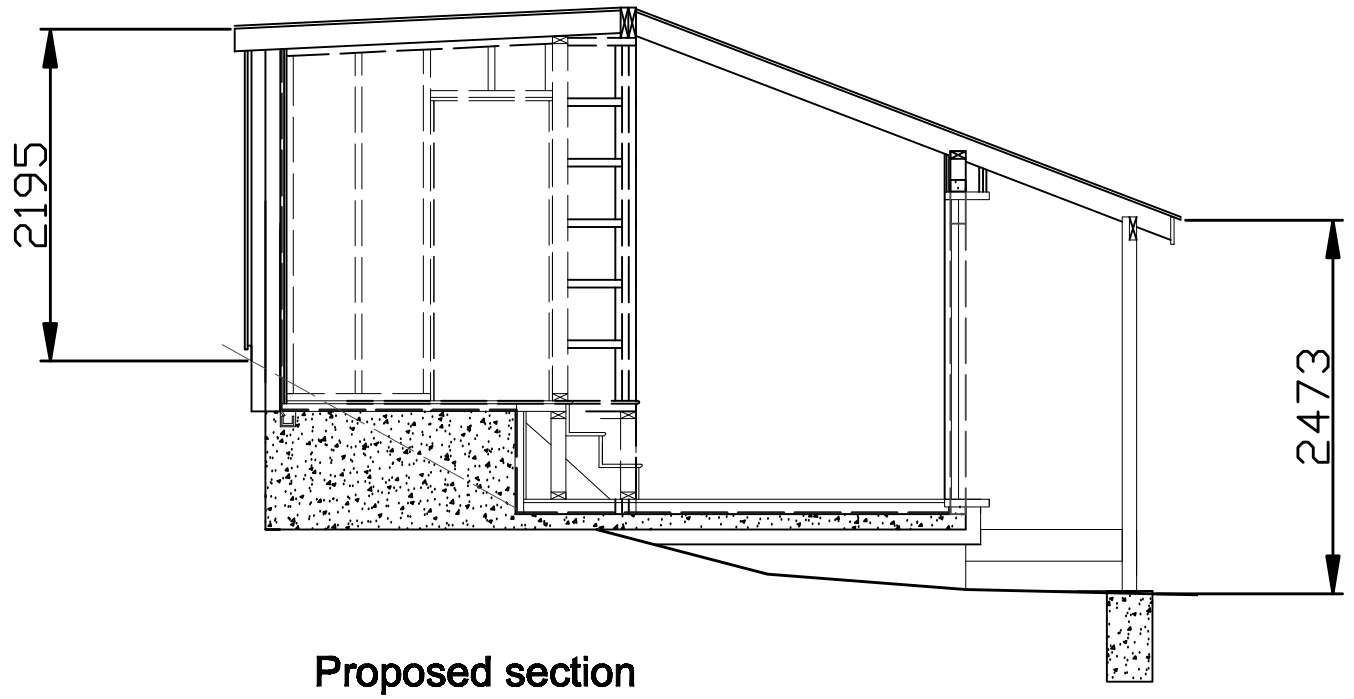


Proposed section

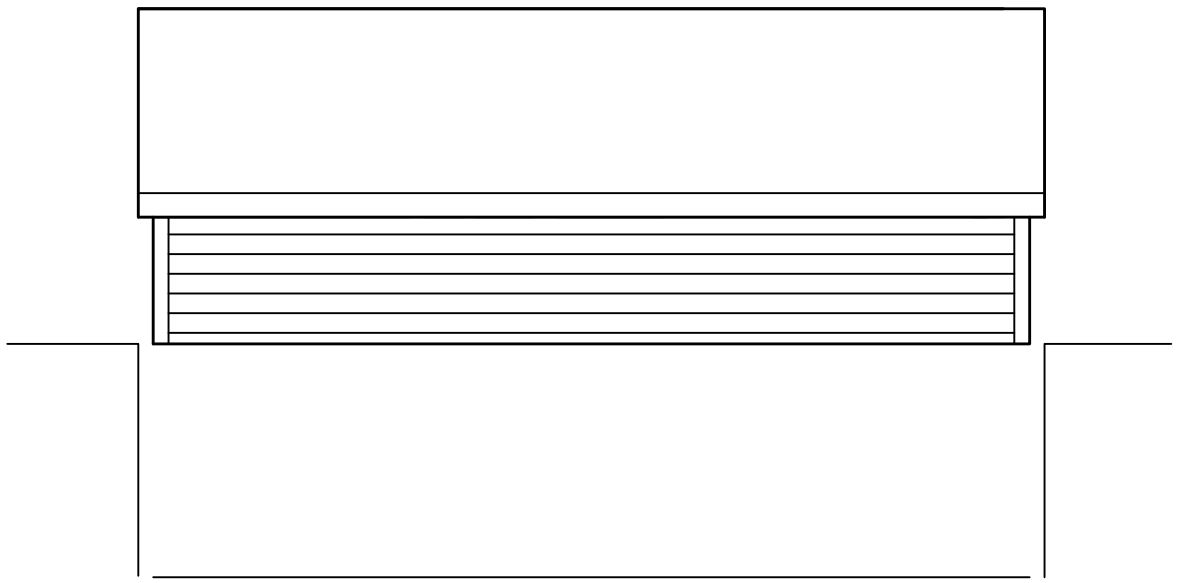

Proposed South facing elevation

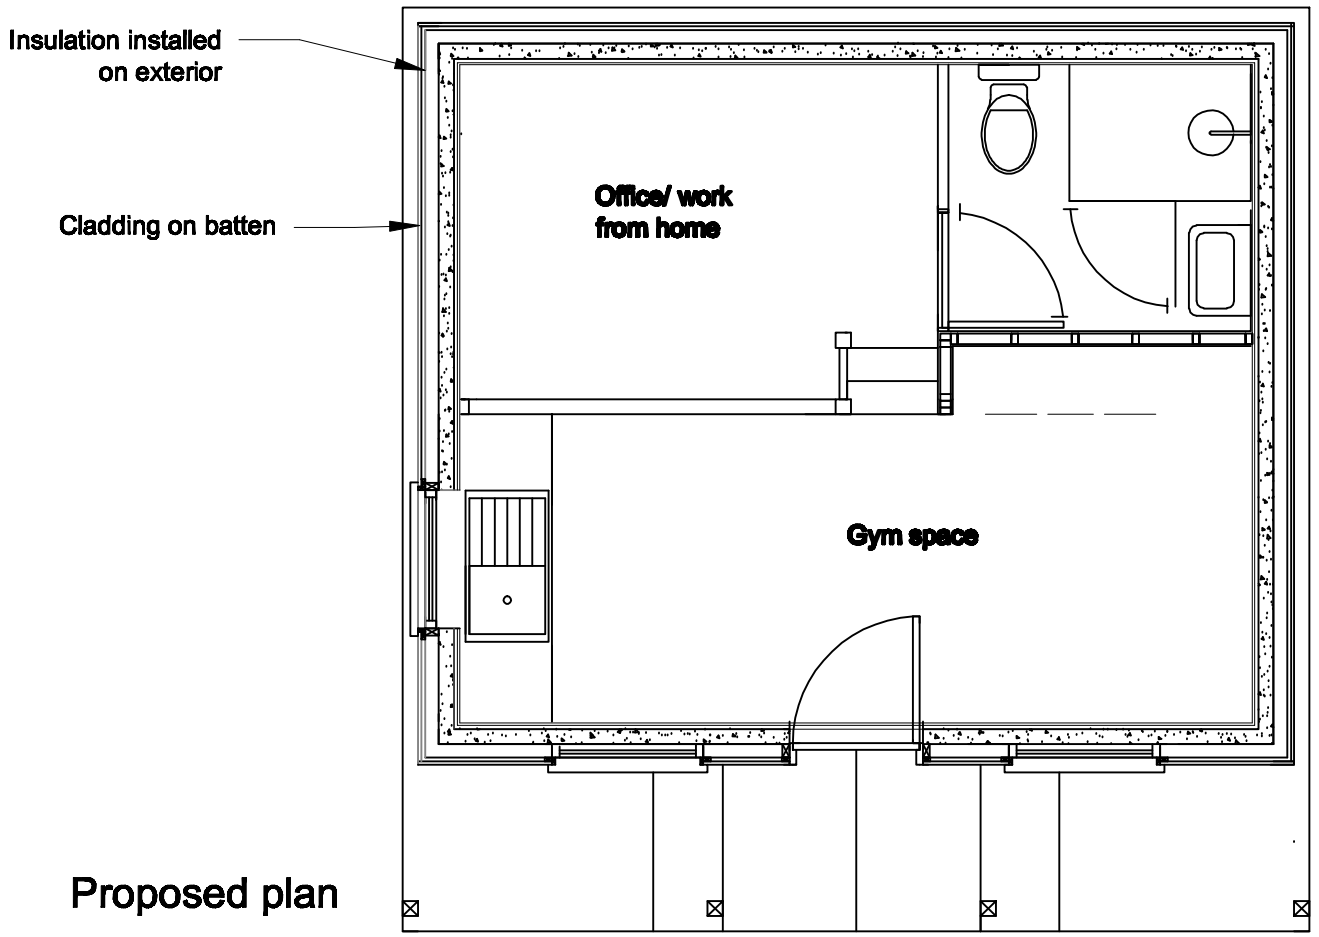


Proposed plan

| | |
|---|---|
| **Mr & Mrs Rivers<br>The Gate House<br>Threals Lane<br>West Chiltington<br>RH20 2RF** | **Conversion of existing building to garden room, home office/ gym** |
| | **Drawing showing proposed building** |
| | **Drawing No: R003** |




**SCALE 1:50**