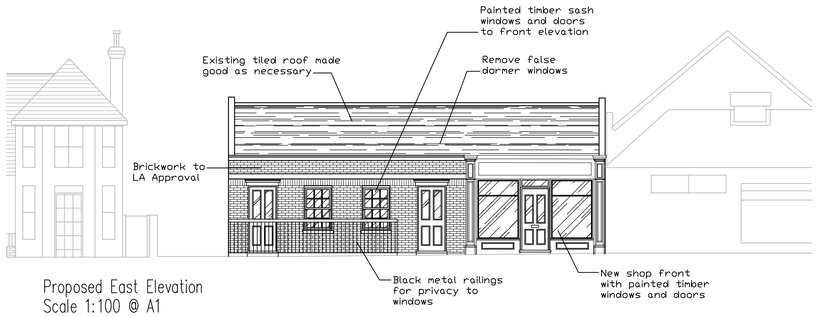

Proposed East Elevation
Scale 1:100 @ A1

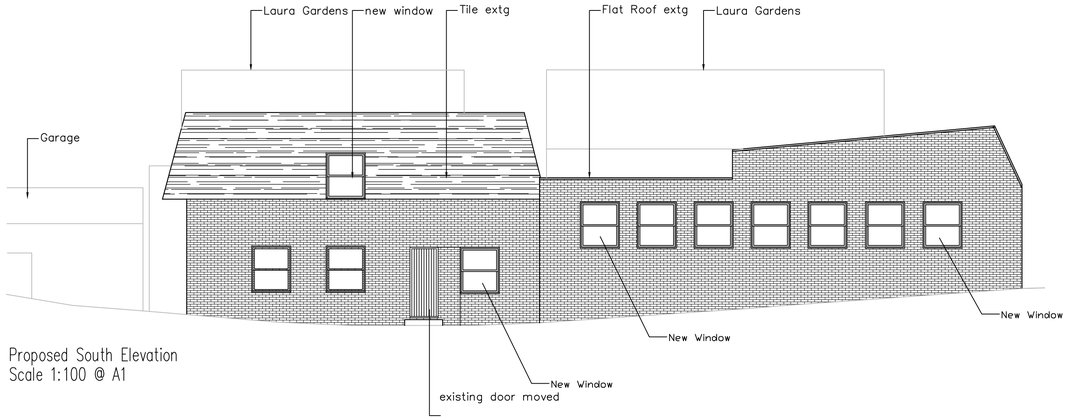

Proposed South Elevation
Scale 1:100 @ A1

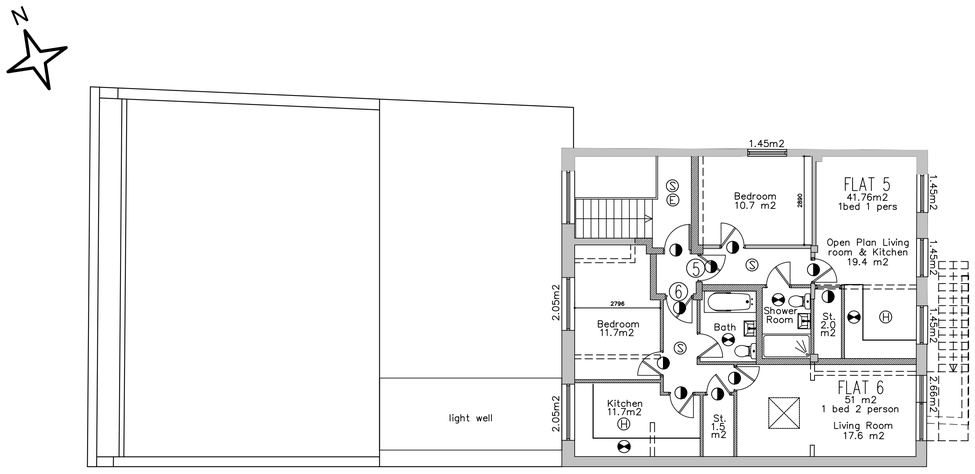

Proposed First Floor Plan
Scale 1:100 @ A1

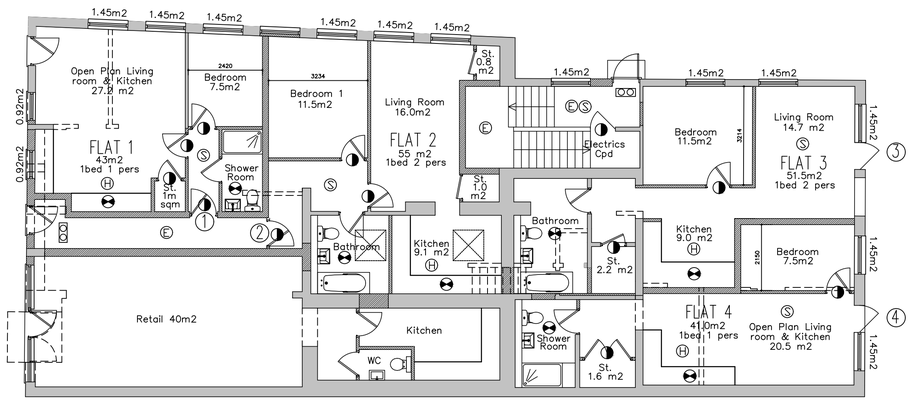

Proposed Ground Floor Plan
Scale 1:100 @ A1

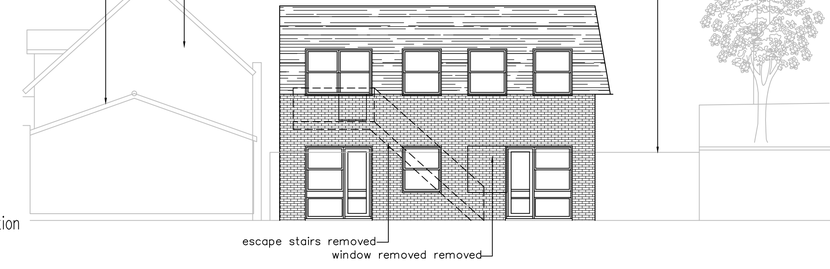

Proposed West Elevation
Scale 1:100 @ A1

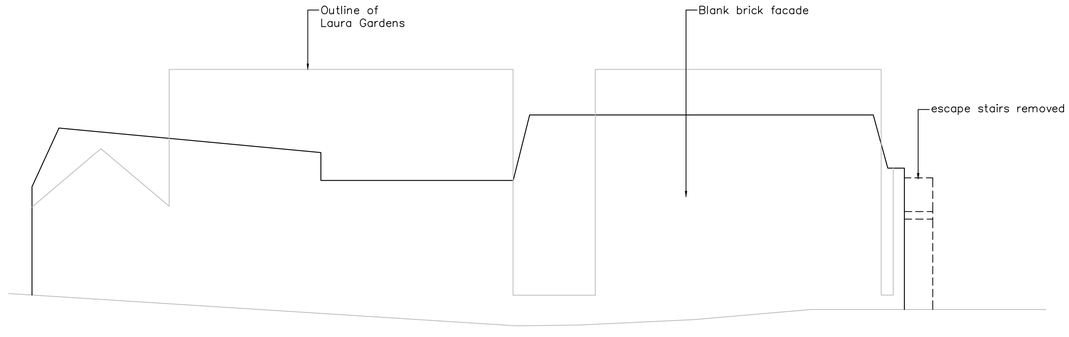

Proposed North Elevation
Scale 1:100 @ A1

KEY LEGEND

- Illuminated Exit Sign
- Fire Exit Sign
- Emergency Light
- Smoke Detector
- Heat Detector
- Fire and smoke resistant door (30 minutes)
- Extract

0m 1m 2m 3m 4m 5m

PROJECT:
84 High Street,
Billingshurst, RH14 9QS

TITLE:
Proposed Layouts & Elevations

SCALE: 1:100 @ A1

DATE: MAR 21

Drawing No. 1456-03

REV: J

BRELEY DESIGN LTD
Breley Design Ltd, Harrier House
Aviation way, Southend-on-Sea
Essex SS2 6UN, England.
Telephone: +44 (0)1702 541300
Facsimile: +44 (0)1702 543123
Email: info@breleydesign.com

Copyright of this drawing shall remain the property of Breley Design Limited. It may not be used in whole or part by any other parties for any other purpose without prior consent.
All dimensions to be checked on site and any discrepencies reported to Breley Design Limited before work commences.