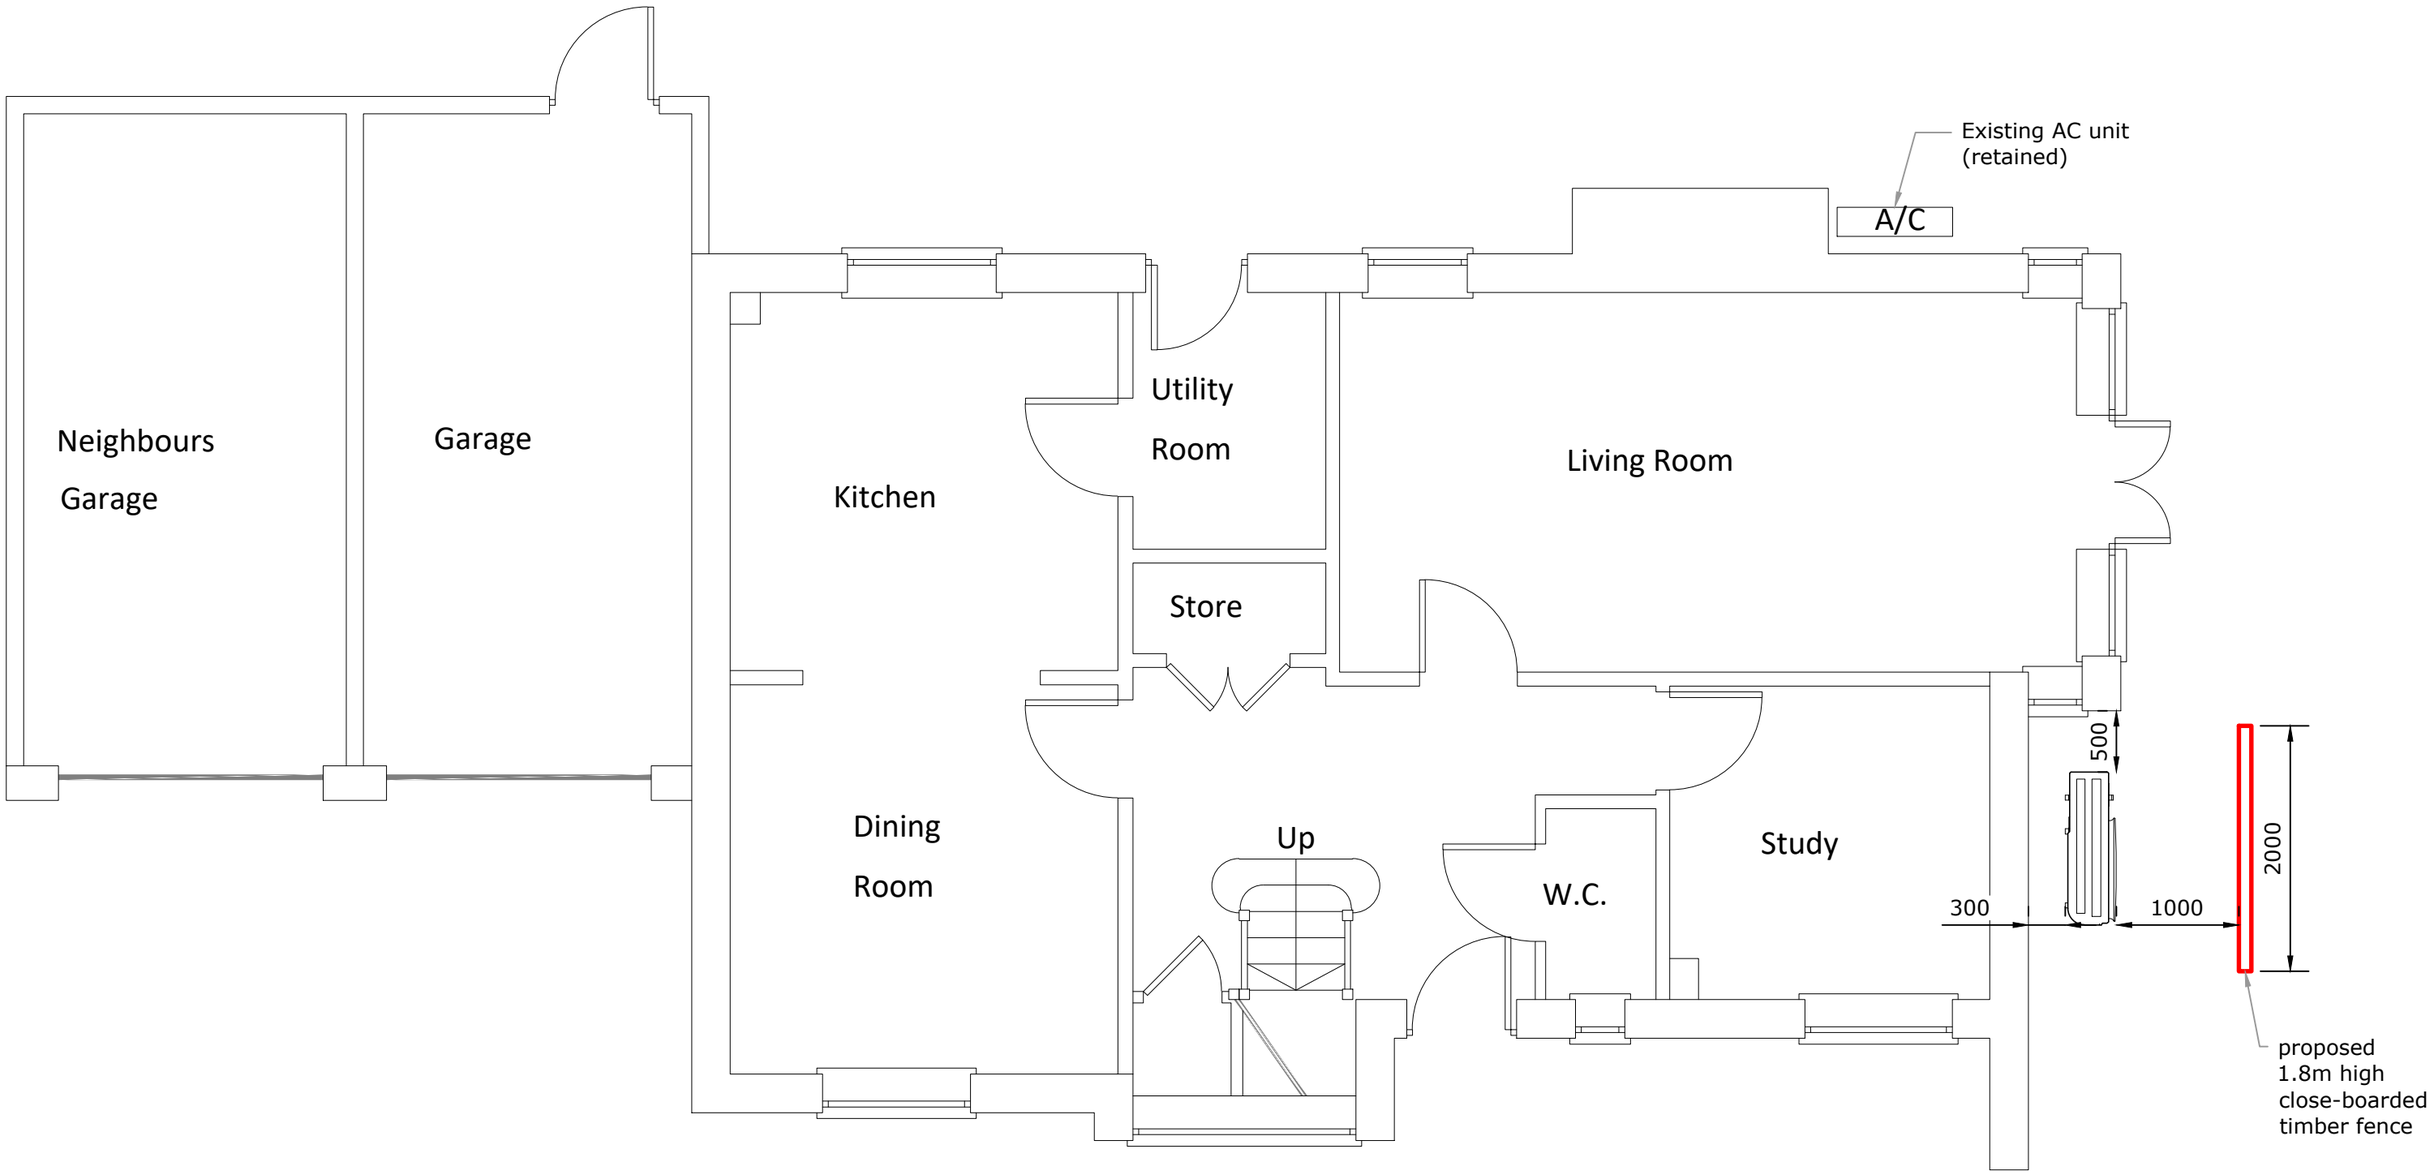


Proposed Ground Floor Plan

1:200 0 2 4 6 8 10 12 14 16 18 20 30 40m

Rev:	Description:	By:	Date:

octopus energy services

Accredited by: NAPIT, MCS CERTIFIED, RECC

Client/Project:	Project status:
Gregory Trausch, 8 Centutrion Close, Billingshurst, RH14 9UW	PLANNING
	Drawing title: Ground floor plan as proposed

Scale:	Paper Size:	Drawn:	Checked:
1:50	A3	A Walton	E Sutton
Project ID:	Drawing No:	Revision:	Date:
J-E616C0C7	03		20.12.2023

© Octopus Energy 2023