


Proposed Front Elevation

Proposed Side Elevation

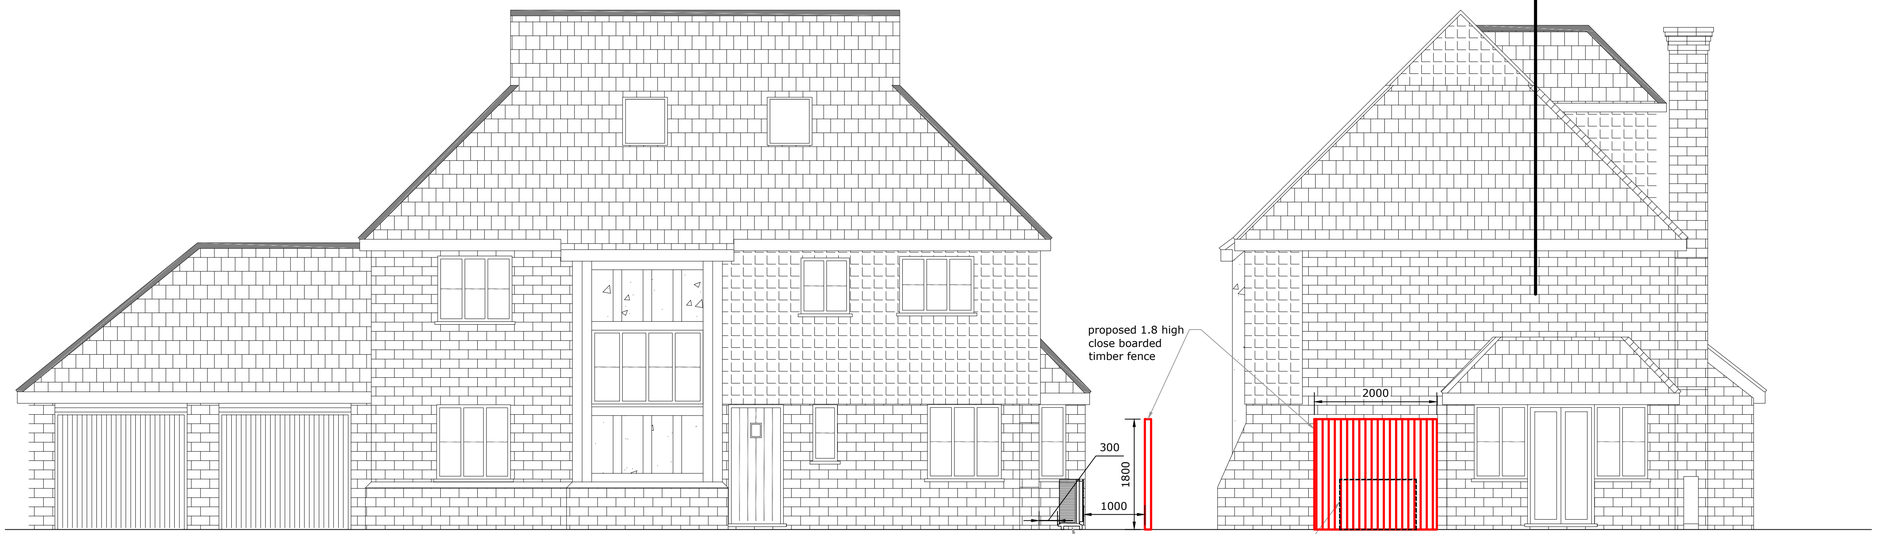

Proposed Rear Elevation

To Remain Unaltered

Proposed Side Elevation

To Remain Unaltered

octopus energy services

Accredited by: NAIT, MCS Certified, RECC

Client/Project: Gregory Trausch, 8 Centutrion Close, Billingshurst, RH14 9UW	Project status: PLANNING
	Drawing title: Elevations as proposed

Rev:	Description:	By:	Date:

1:50 0 1 2 3 4 5

1:100 0 1 2 3 4 5 6 7 8 9 10

Scale:	Paper Size:	Drawn:	Checked:
1:50	A1	A Walton	E Sutton
Project ID:	Drawing No:	Revision:	Date:
J-E616C0C7	04		20.12.2023

© Octopus Energy 2023