
FOR PLANNING PURPOSES ONLY

NOT FOR CONSTRUCTION


N

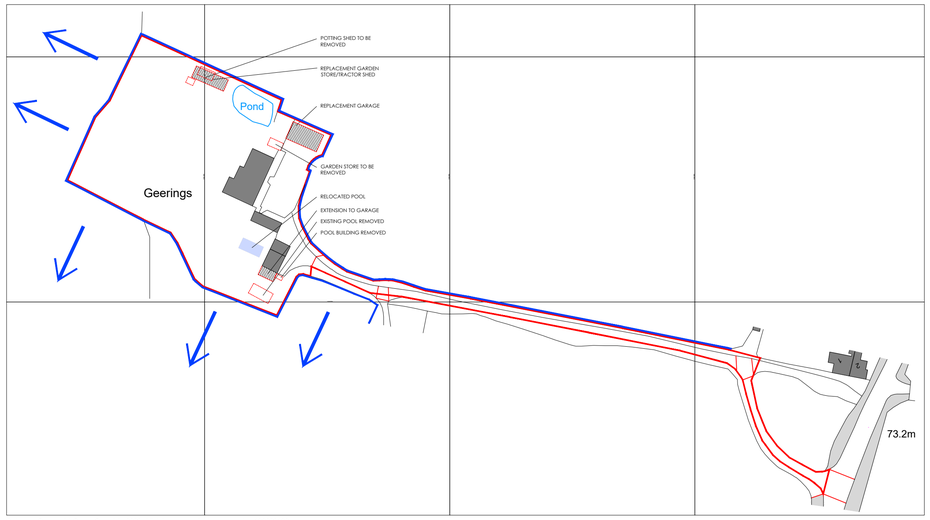


Ordnance Survey, (c) Crown Copyright 2022. All rights reserved. Licence number 100022432

## SITE LOCATION PLAN - AS PROPOSED

SCALE @ 1:1250 ON AN A1 SHEET

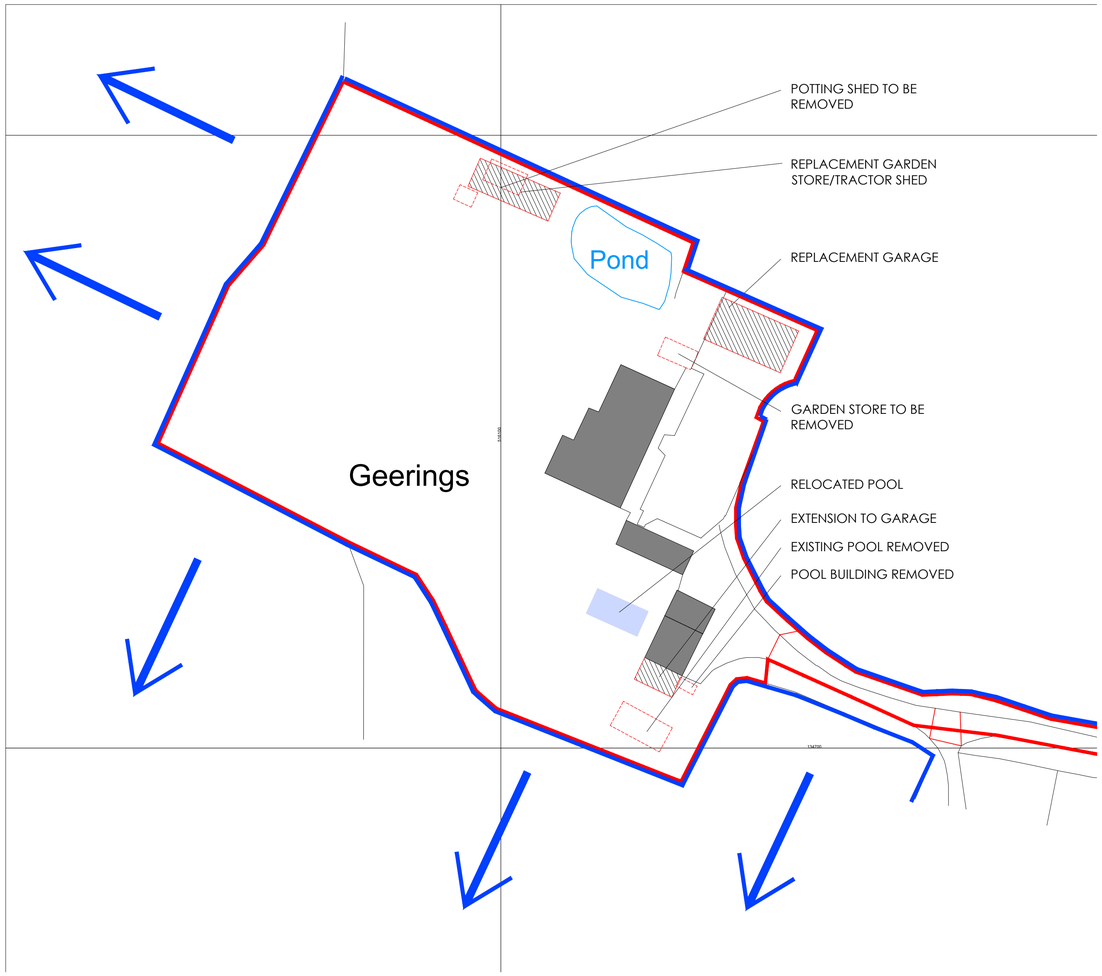


## BLOCK PLAN - AS PROPOSED

SCALE @ 1:1250 ON AN A1 SHEET

0m 25m 50m 75m 100m 125m

SCALE 1:1250 @ A1

0m 10m 20m 30m 40m 50m

SCALE 1:500 @ A1

| REV. | DATE. | BY. | AMENDMENT. | CHK. |
|---|---|---|---|---|

**PLANNING**

gould baxter

2 Lucastes Mews, Paddockhall Road,
Haywards Heath,
West Sussex, RH16 1HE
(01444) 452604
hh@gouldbaxter.co.uk
www.gouldbaxter.co.uk

NOTES.
DO NOT SCALE OFF THIS DRAWING UNLESS FOR PLANNING PURPOSES.

CHECK ALL DIMENSIONS ON SITE BEFORE ANY WORK IS COMMENCED.

ALL GOODS MATERIALS AND WORKMANSHIP MUST CONFORM WITH CURRENT BUILDING REGULATIONS, BRITISH STANDARDS AND CODES OF PRACTICE.

COPYRIGHT OF THIS DRAWING IS RETAINED BY GOULD PROPERTY CONSULTANTS LLP T/A GOULD BAXTER AND IT MUST NOT BE REPRODUCED WITHOUT WRITTEN CONSENT.

CLIENT.
Mr Ben Hodgson and Ms Claudia Gaziano

PROJECT.
Geerings
Dorking Road
Warnham
West Sussex
RH12 3RY

DRAWING.
Site Location and Block Plan
As Proposed

| DATE. | SCALE AT A1. | DRAWN BY. CS |
|---|---|---|
| 09.09.2022 | Varies | CHECKED BY. MC |

| JOB NO. | DRAWING NO. | REV. |
|---|---|---|
| GH165 | PL.01 | - |