
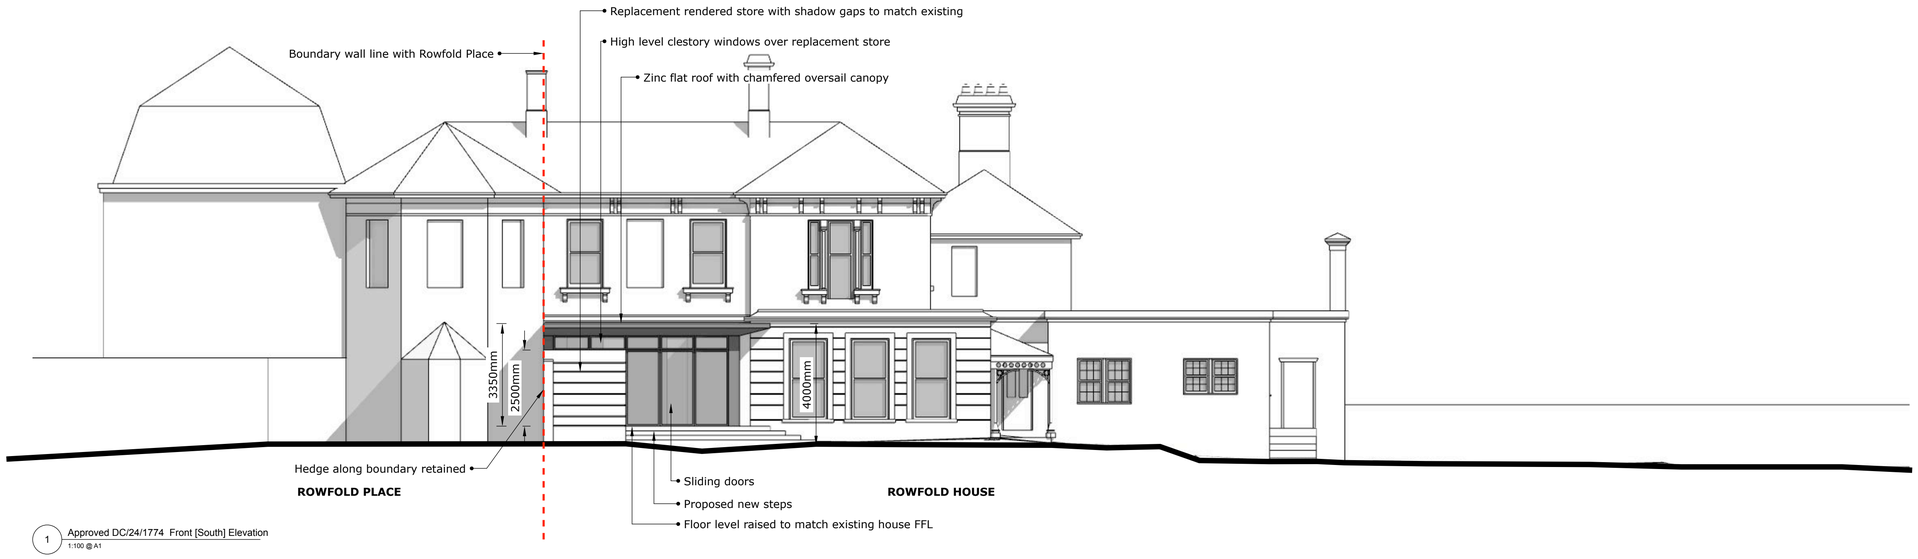



1 Approved DC/24/1774 Front [South] Elevation
1:100 @ A1

*ELEVATIONS AS APPROVED UNDER DC/24/1774

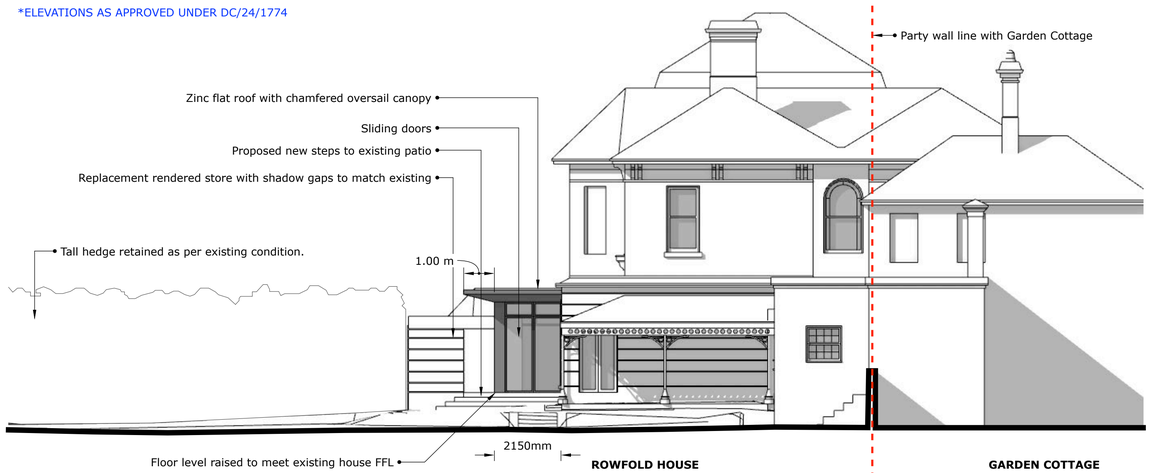

2 Approved DC/24/1774 Side [East] Elevation
1:100 @ A1

*ELEVATIONS AS APPROVED UNDER DC/24/1774

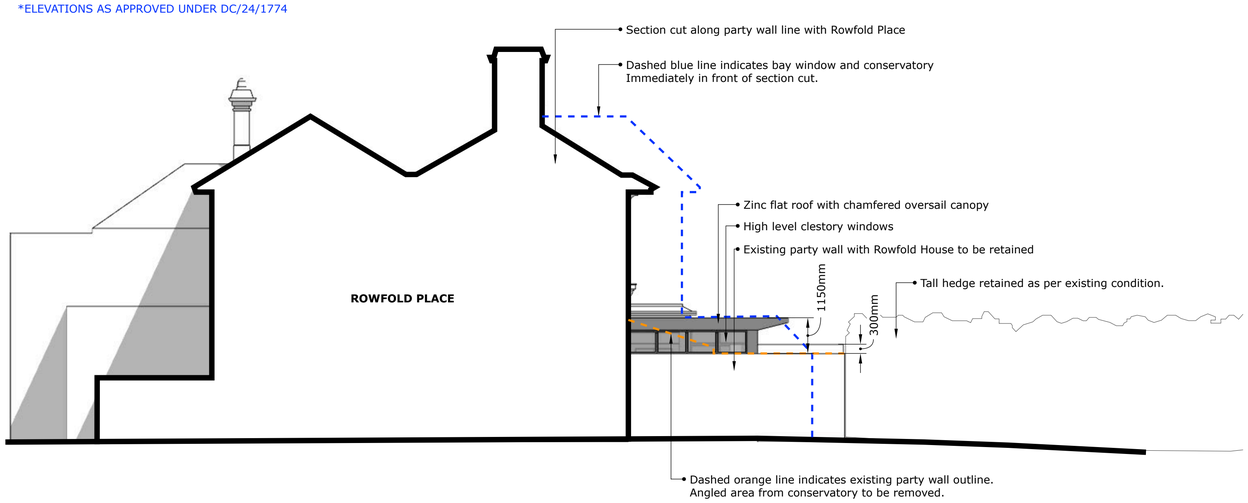

3 Approved DC/24/1774 Side [West] Elevation
1:100 @ A1

*ELEVATIONS AS APPROVED UNDER DC/24/1774

DATE JULY 2025
SIZE A1
DRAWN MSH
REF NO. BA240 - 03 - 200
REV -
SCALE 1:100 @ A1
STAGE PLANNING

1:100
1m 2m 4m 8m

SITE ROWFOLD HOUSE, CONEYHURST LANE, BILLINGSHURST, WEST SUSSEX, RH14 9DD

TITLE APPROVED ELEVATIONS [DC/24/1774]

PROJECT PROPOSED EXTENSIONS AND ALTERATIONS

CLIENT MR AND MRS MITCHENALL

BE // AR
BECKMANN ARCHITECTURE

t: 07845698006
e: OFFICE@BE-AR.CO.UK
w: WWW.BE-AR.CO.UK
COPYRIGHT ©
BECKMANN ARCHTECTURE LIMITED