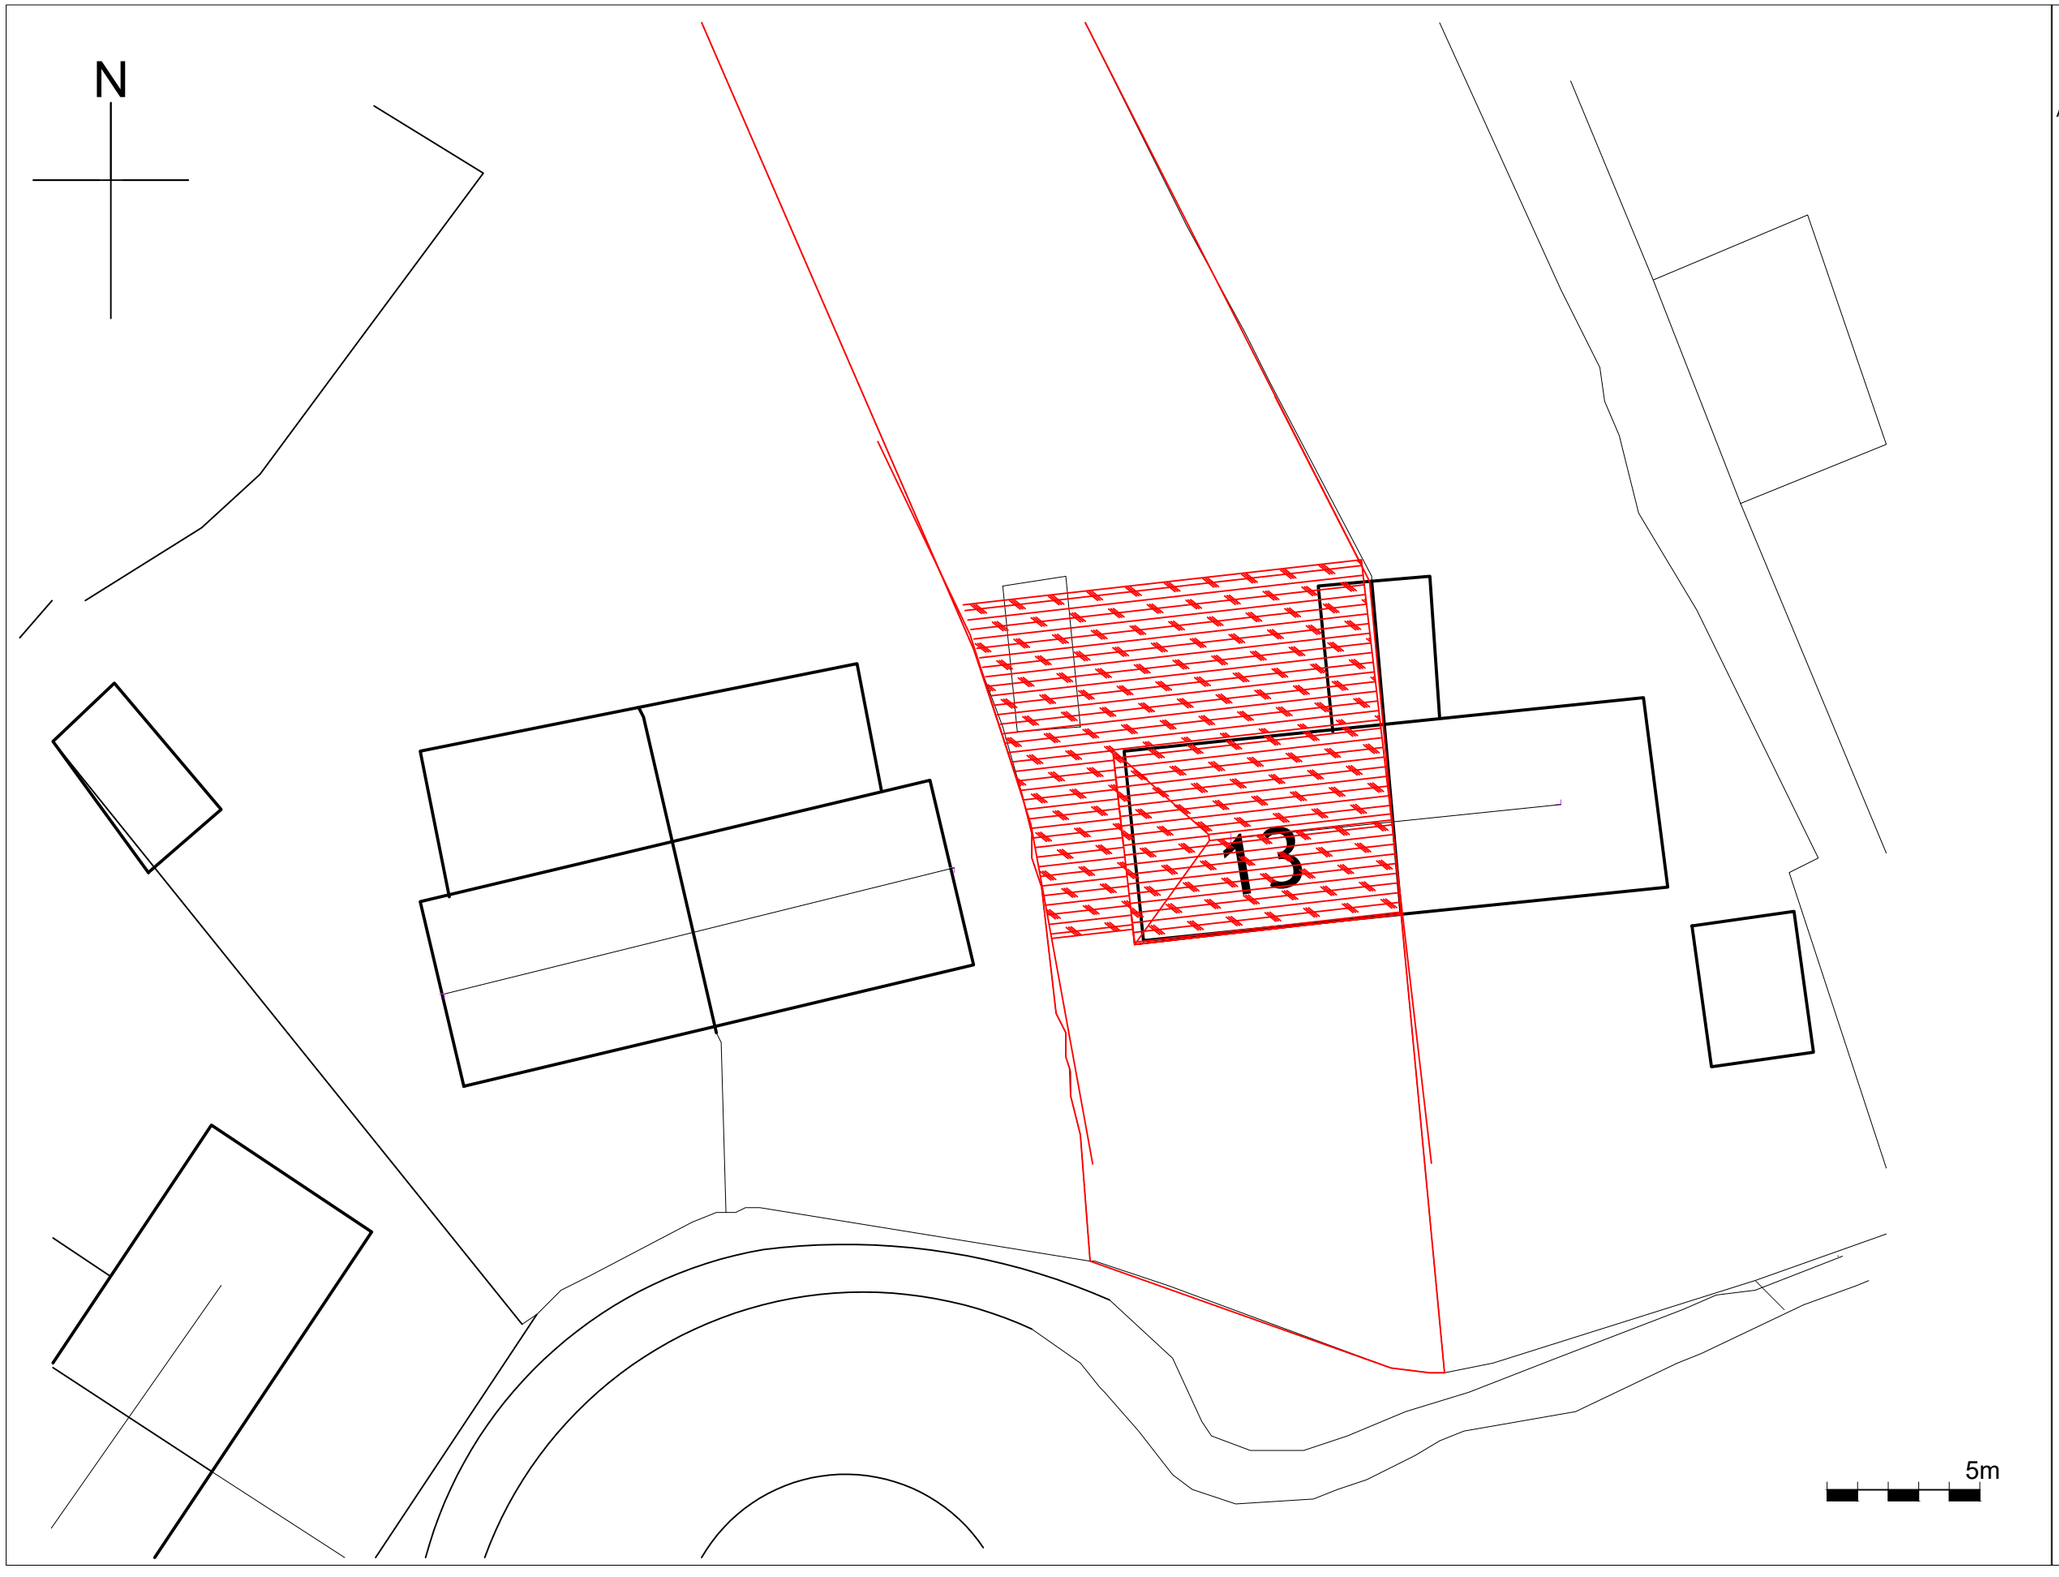


NB: Do not scale this drawing except for planning purposes

All Dimensions must be checked on site by Contractor prior to commencement of works

Site Plan

Scale - 1:200 @ A3

Fairfield Cottage
Cowfold
West Sussex

DWG NO: 019/1316

Rev / Issue: A