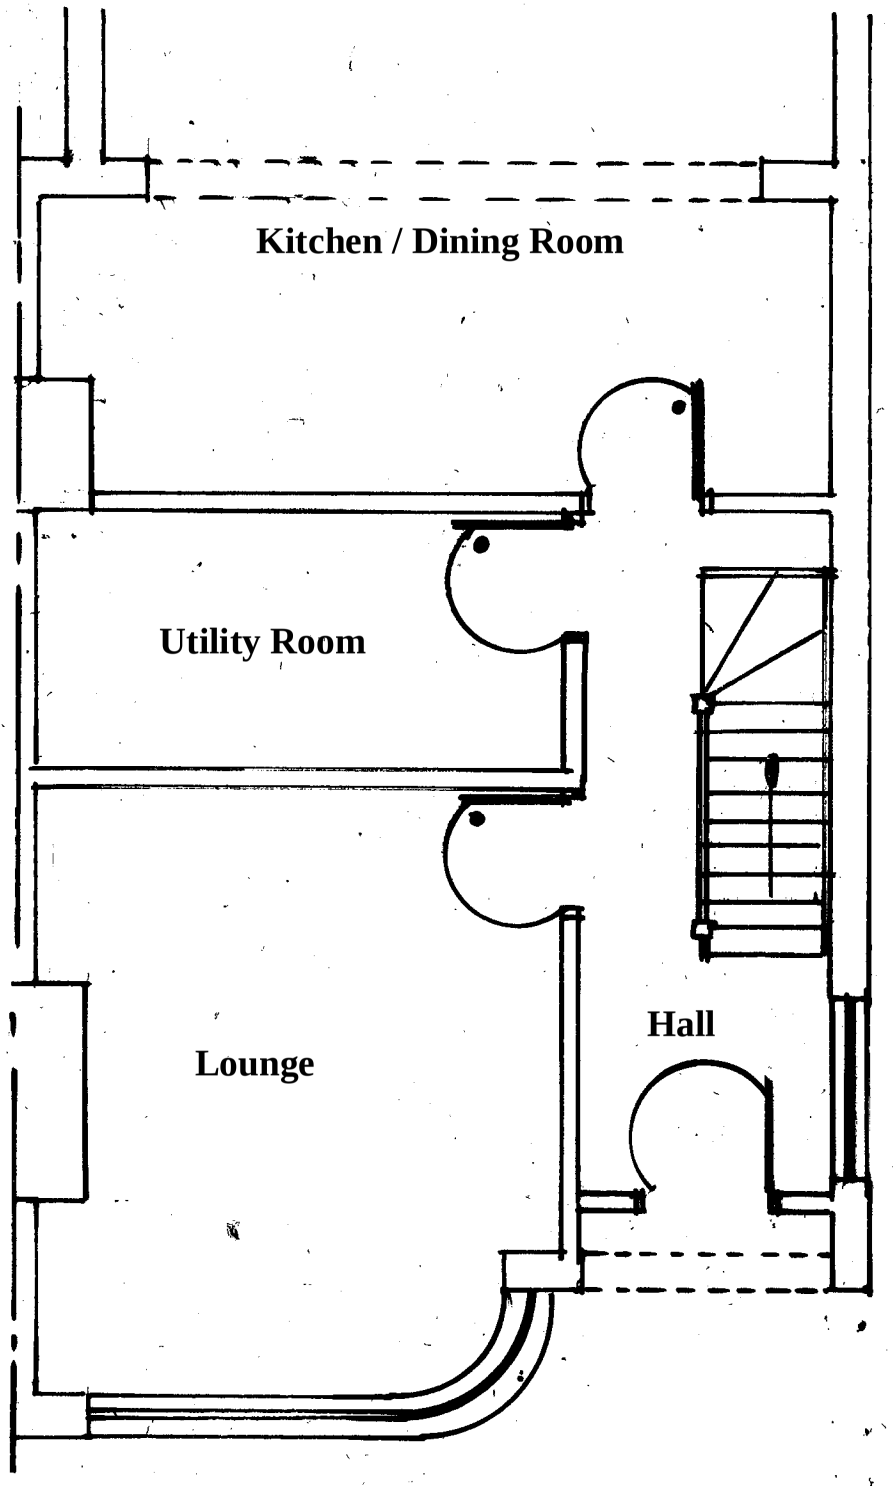

Existing Ground Floor Plan

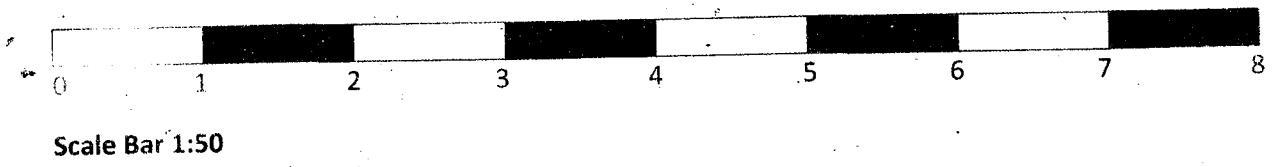

Scale Bar 1:50

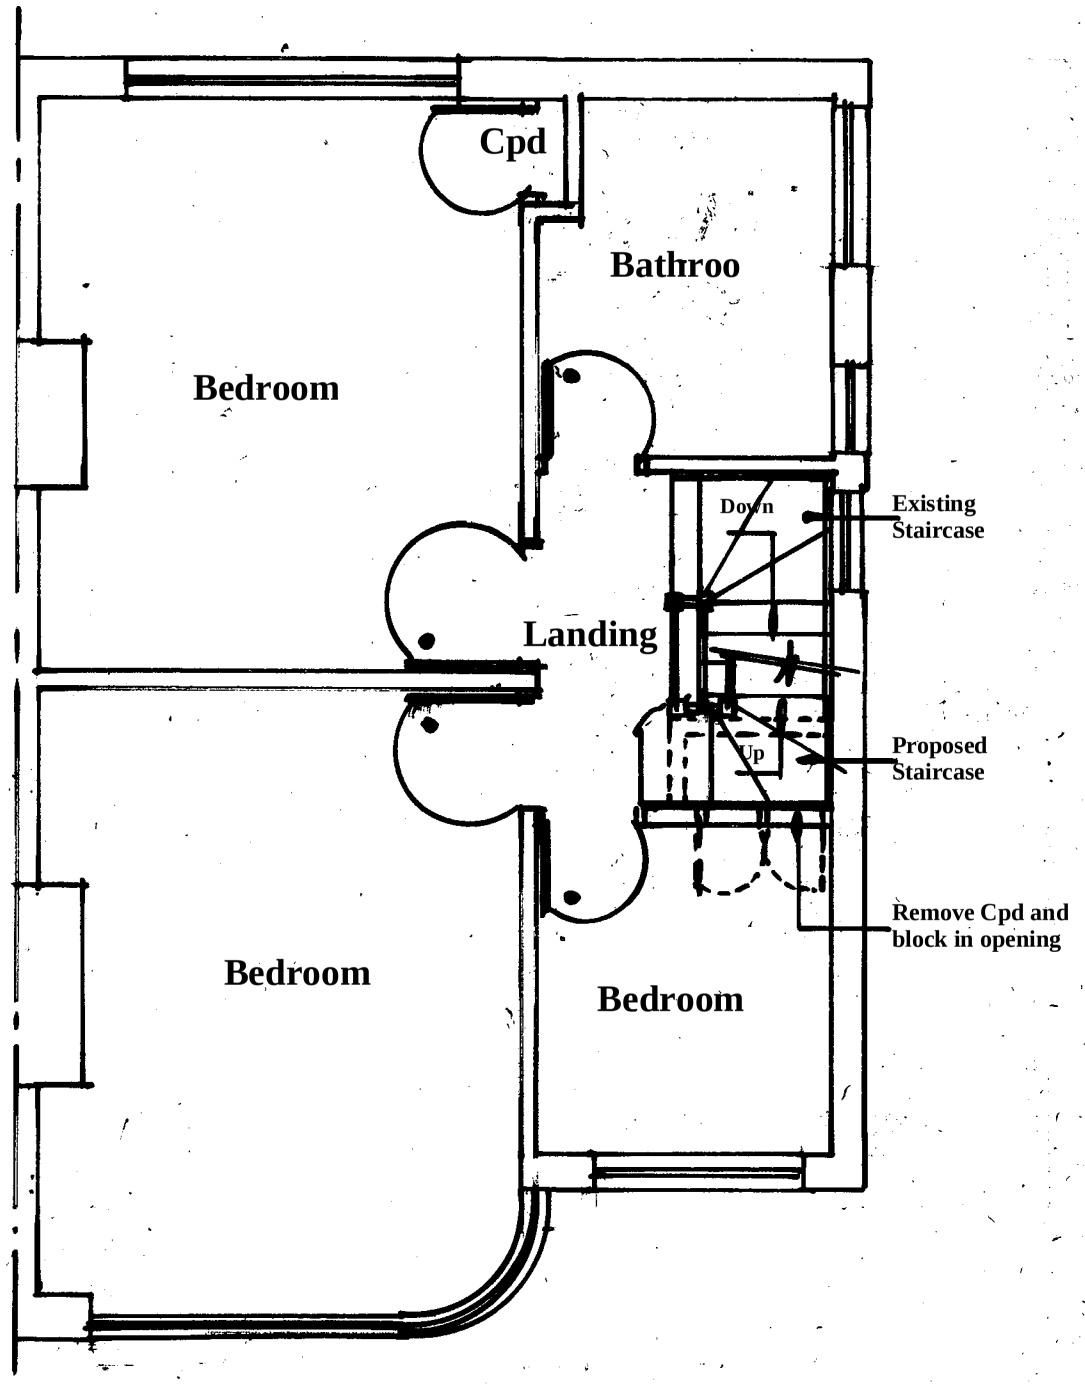

Existing First Floor Plan

Amendments	Date

Client

Mr & Mrs Podd

Site Address

51 Curzon Avenue
Horsham
West Sussex
RH12 2LA

Proposal **Loft Conversion**

Drawing Title **Existing Grd/ First Floor Plan**

Date **16/02/24** Drawn **S. Burrows**

Scales **1:50**

DWG NO.	REV
S13204/1	