Welded Connections

0 1 2 3 4 5 6 7 8

Scale Bar 1:50

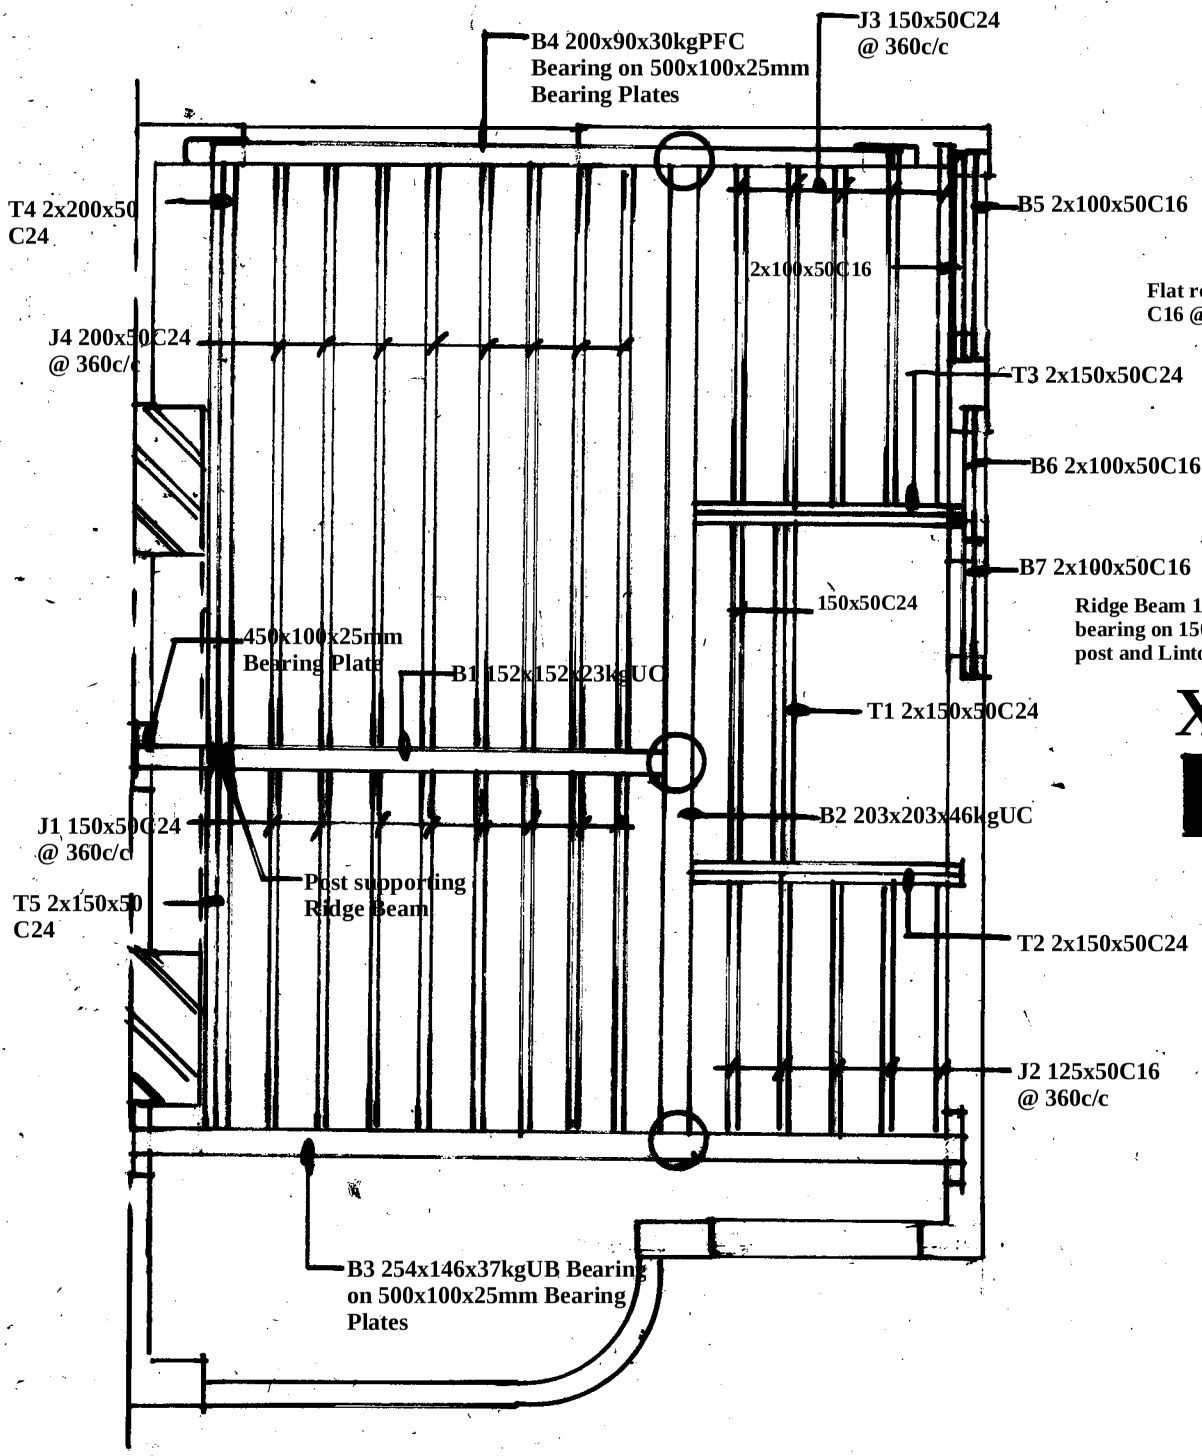

Proposed Joist Layout

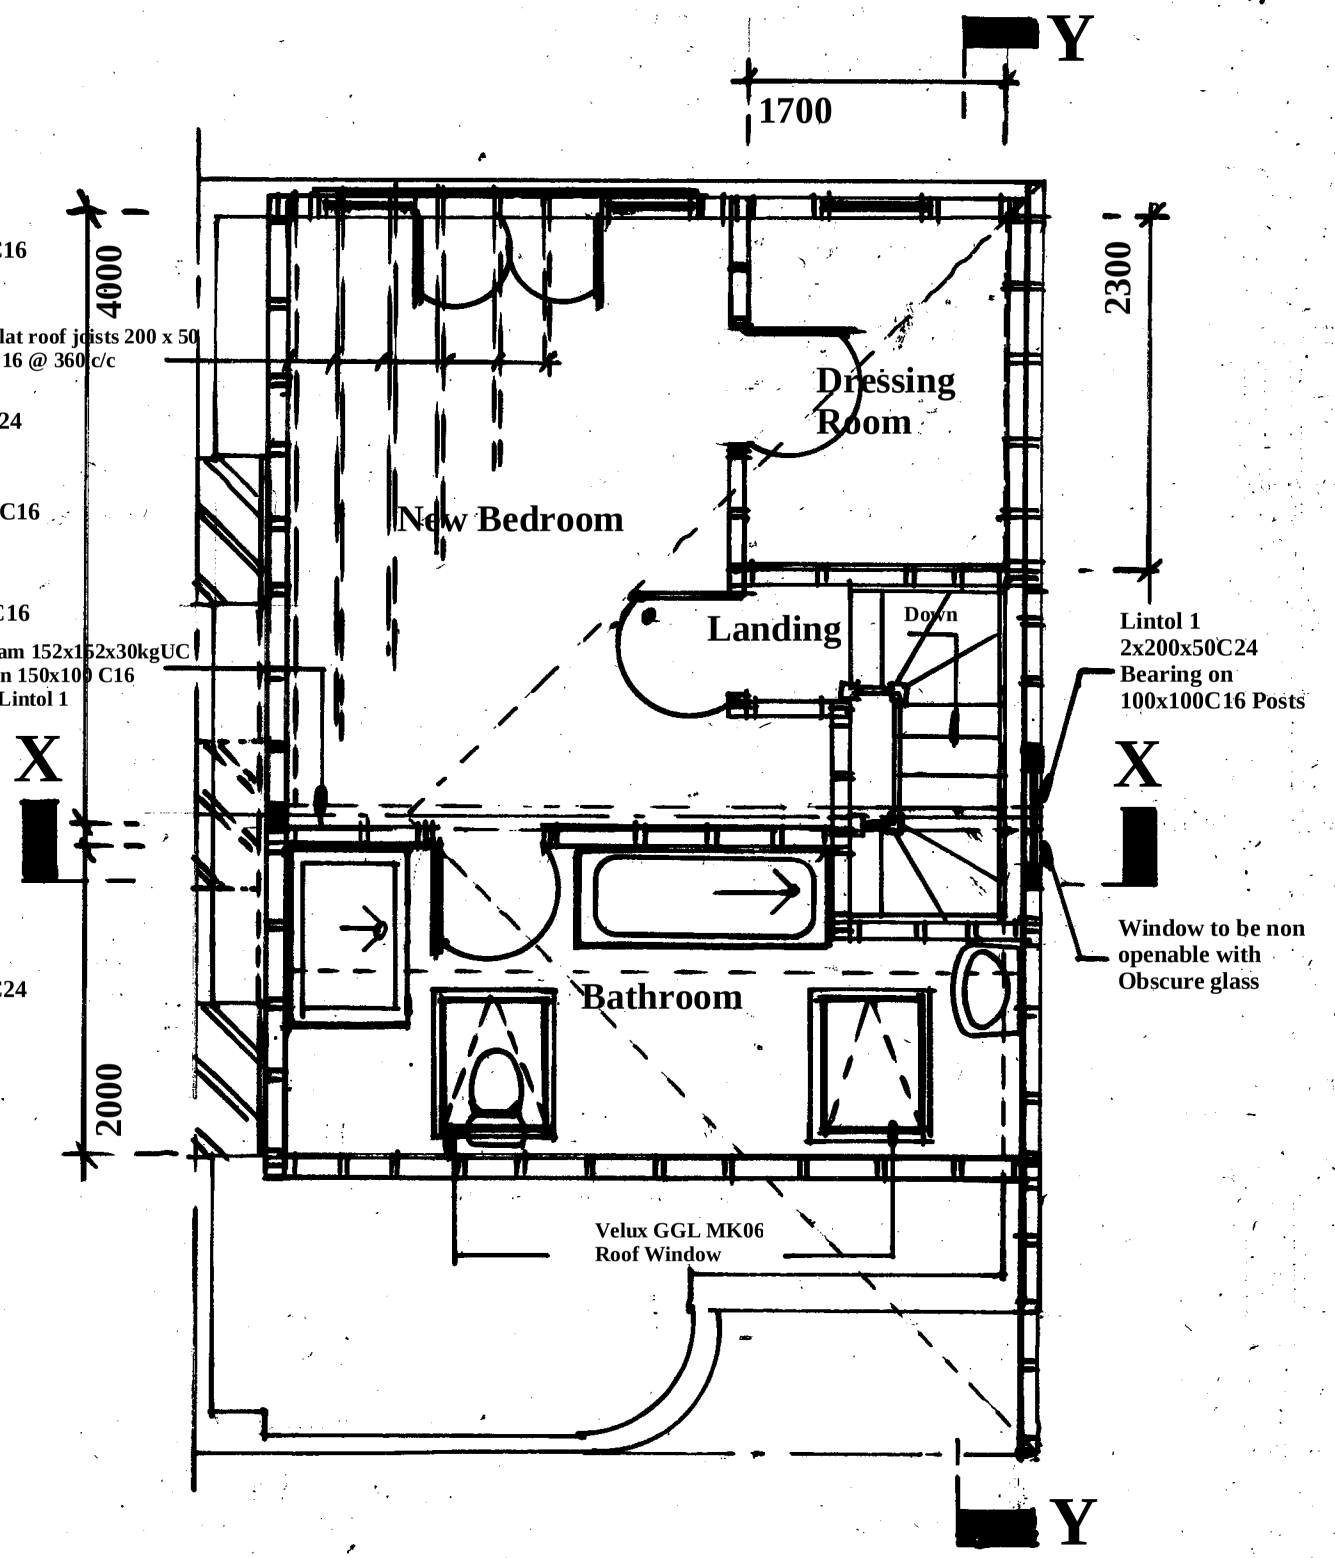

Proposed Loft Room Plan

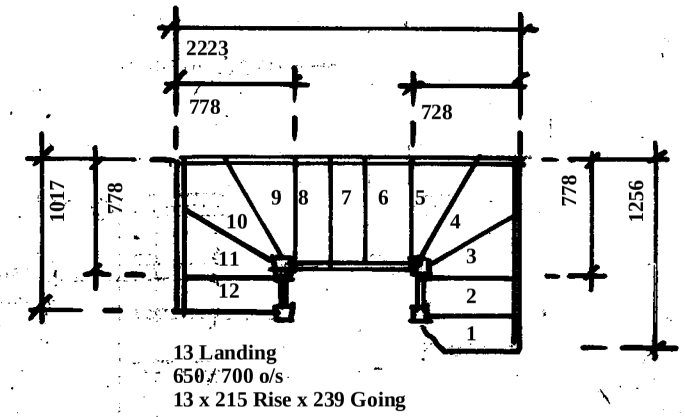

Proposed Staircase Plan

Amendments	Date

Client
Mr & Mrs Podd

Site Address
51 Curzon Avenue
Horsham
West Sussex
RH12 2LA

Proposal **Loft Conversion**

Drawing Title **Proposed Joist/ Loft Room Plan**

Date **16/02/24** Drawn **S. Burrows**

Scales **1:50**

DWG NO. **S13204/2** REV