CDM 2015 Health & Safety Information:

This information relates only to 'Significant Hazards' identified on this drawing and is to be read in conjunction with the Designer's Hazard Register.

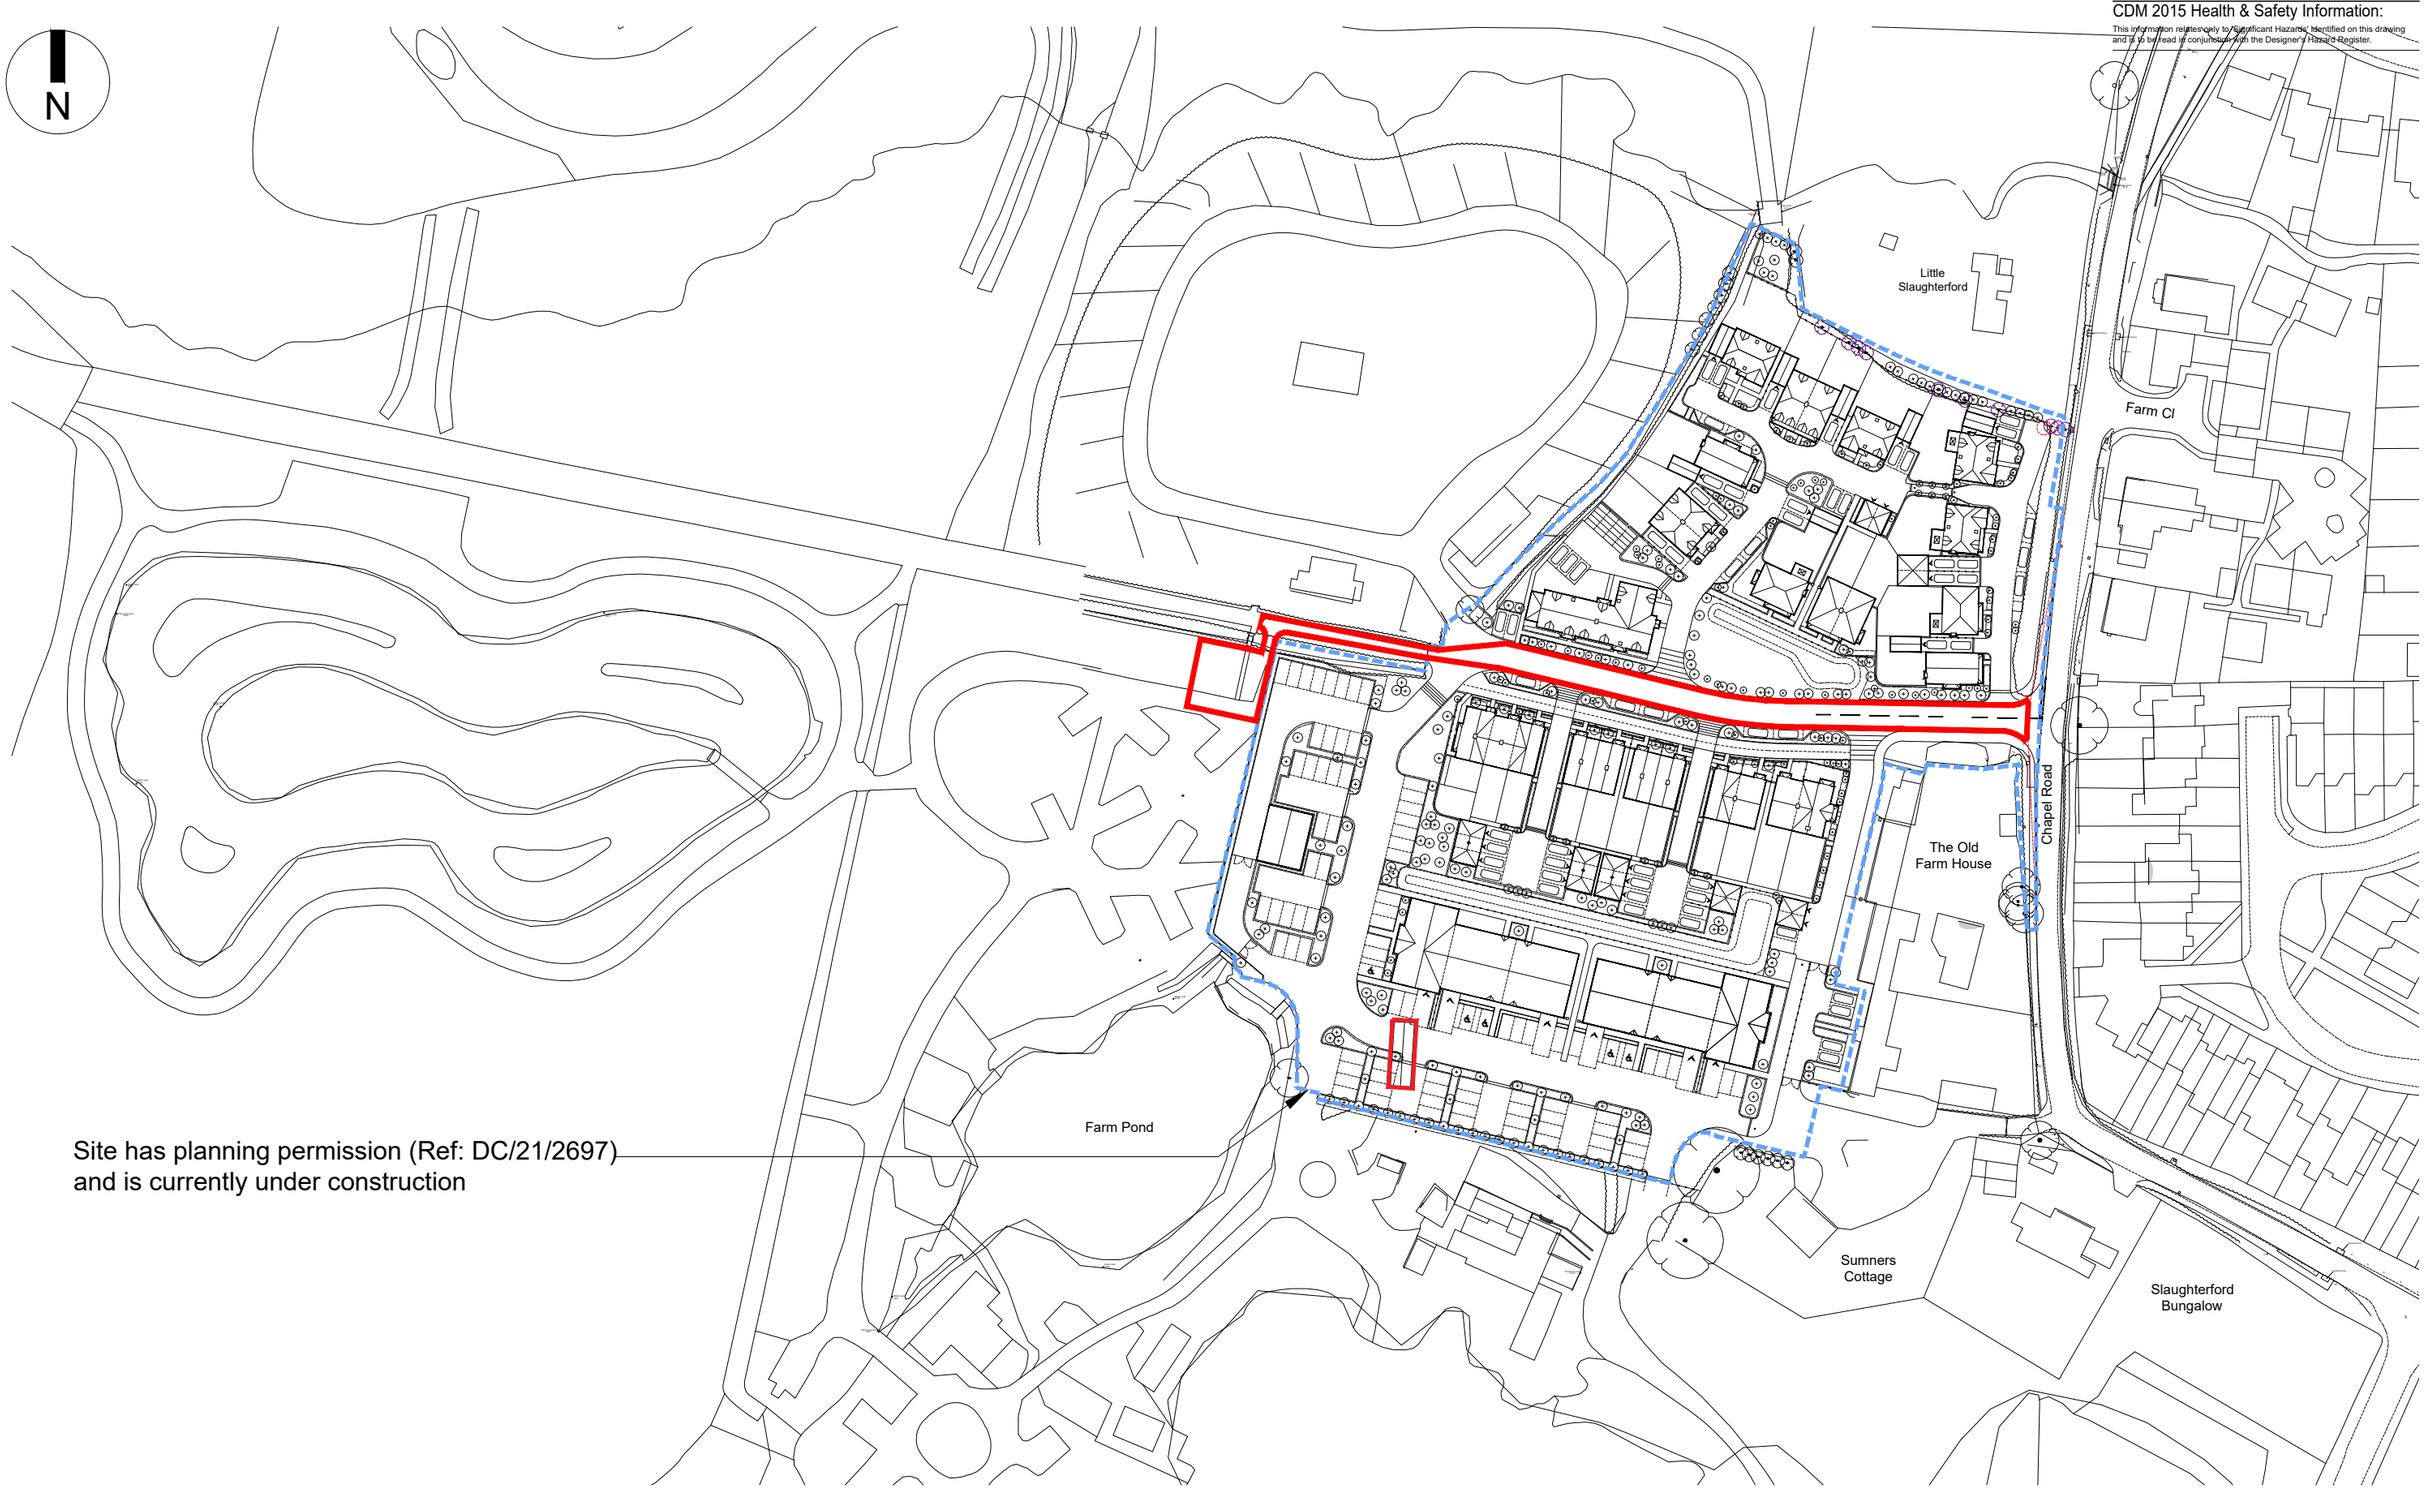

Site has planning permission (Ref: DC/21/2697) and is currently under construction

Client's Name	Drawing Title	Drawn	Checked	Date
Hunter Developments Holdings Ltd & The Smith Family	Location Plan	HW	AK	16.01.24
		Job No	Drawing No	Rev
		6991	PL-100	A
Job Title	Scale	Status		
Sumners Ponds, Chapel Road, Barns Green, Horsham	1:1250 @ A3 (metres 10 20 30 40 50)	APPROVAL		

Rev	Date	Revision Details	Dr	Ch
A	20.03.24	Site Boundaries Updated	OS	CB

London: 76 Great Suffolk Street London, SE1 0BL
T 0207 928 2773 E london@ecearchitecture.com
Sussex:
Bristol:
ECE Architecture
www.ecearchitecture.com

CAD Plot date: 20/03/2024 - 09:22:13 6991 barns green - warden's lodge - block and location plans.dwg

© ECE Architecture Limited. No dimensions to be scaled from drawing except for the purposes of Planning Applications. The contractor should check all dimensions on site. It is the contractors responsibility to ensure compliance with Building Regulations.